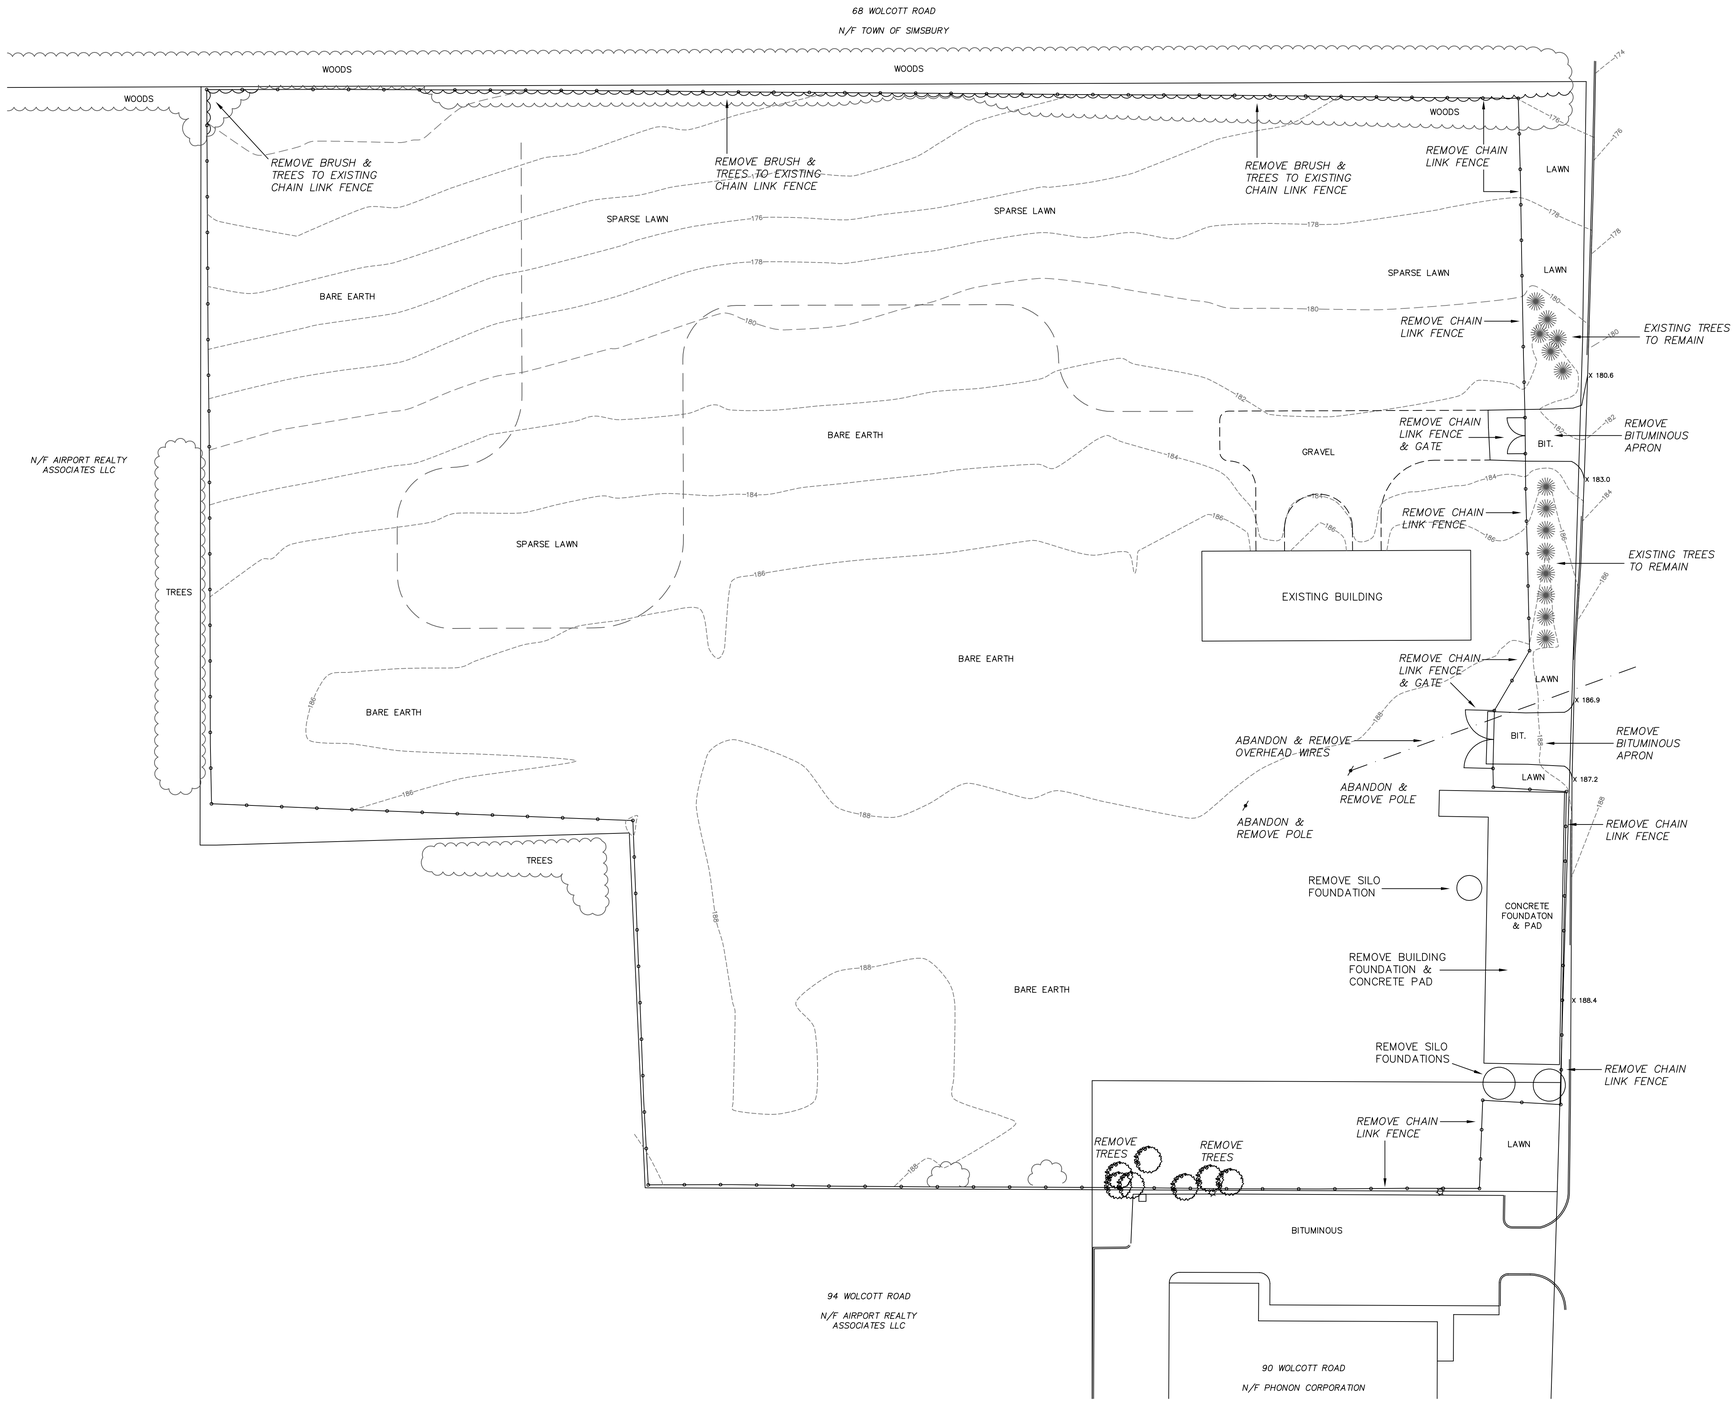

SITE PLAN APPROVAL

This Site Plan received Final Approval by the Simsbury Zoning Commission.

Signature _____
Chairman Date

Date of Final Approval: _____

In accordance with CGS 8-3 (i), all work in connection with this Site Plan shall be completed by _____ (five years of the date of approval)

SHEET 3
SITE PREPARATION PLAN

DATE	REVISION

TO MY KNOWLEDGE AND BELIEF, THIS MAP IS SUBSTANTIALLY CORRECT AS NOTED HEREON

ed lally and associates, Inc.

• 111 PROSPECT HILL ROAD • WINDSOR, CT 06095 • (860) 688-2413 •

SITE PLAN
PREPARED FOR
SIMSCROFT ECHO FARMS
80 WOLCOTT ROAD
SIMSBURY, CONNECTICUT

SCALE: 1 IN = 40 FT

FEBRUARY 24, 2015

3281

proj: 80wolcot
g:\cad\simsbury\wolcott\80\site plan - simscroft\40 sc