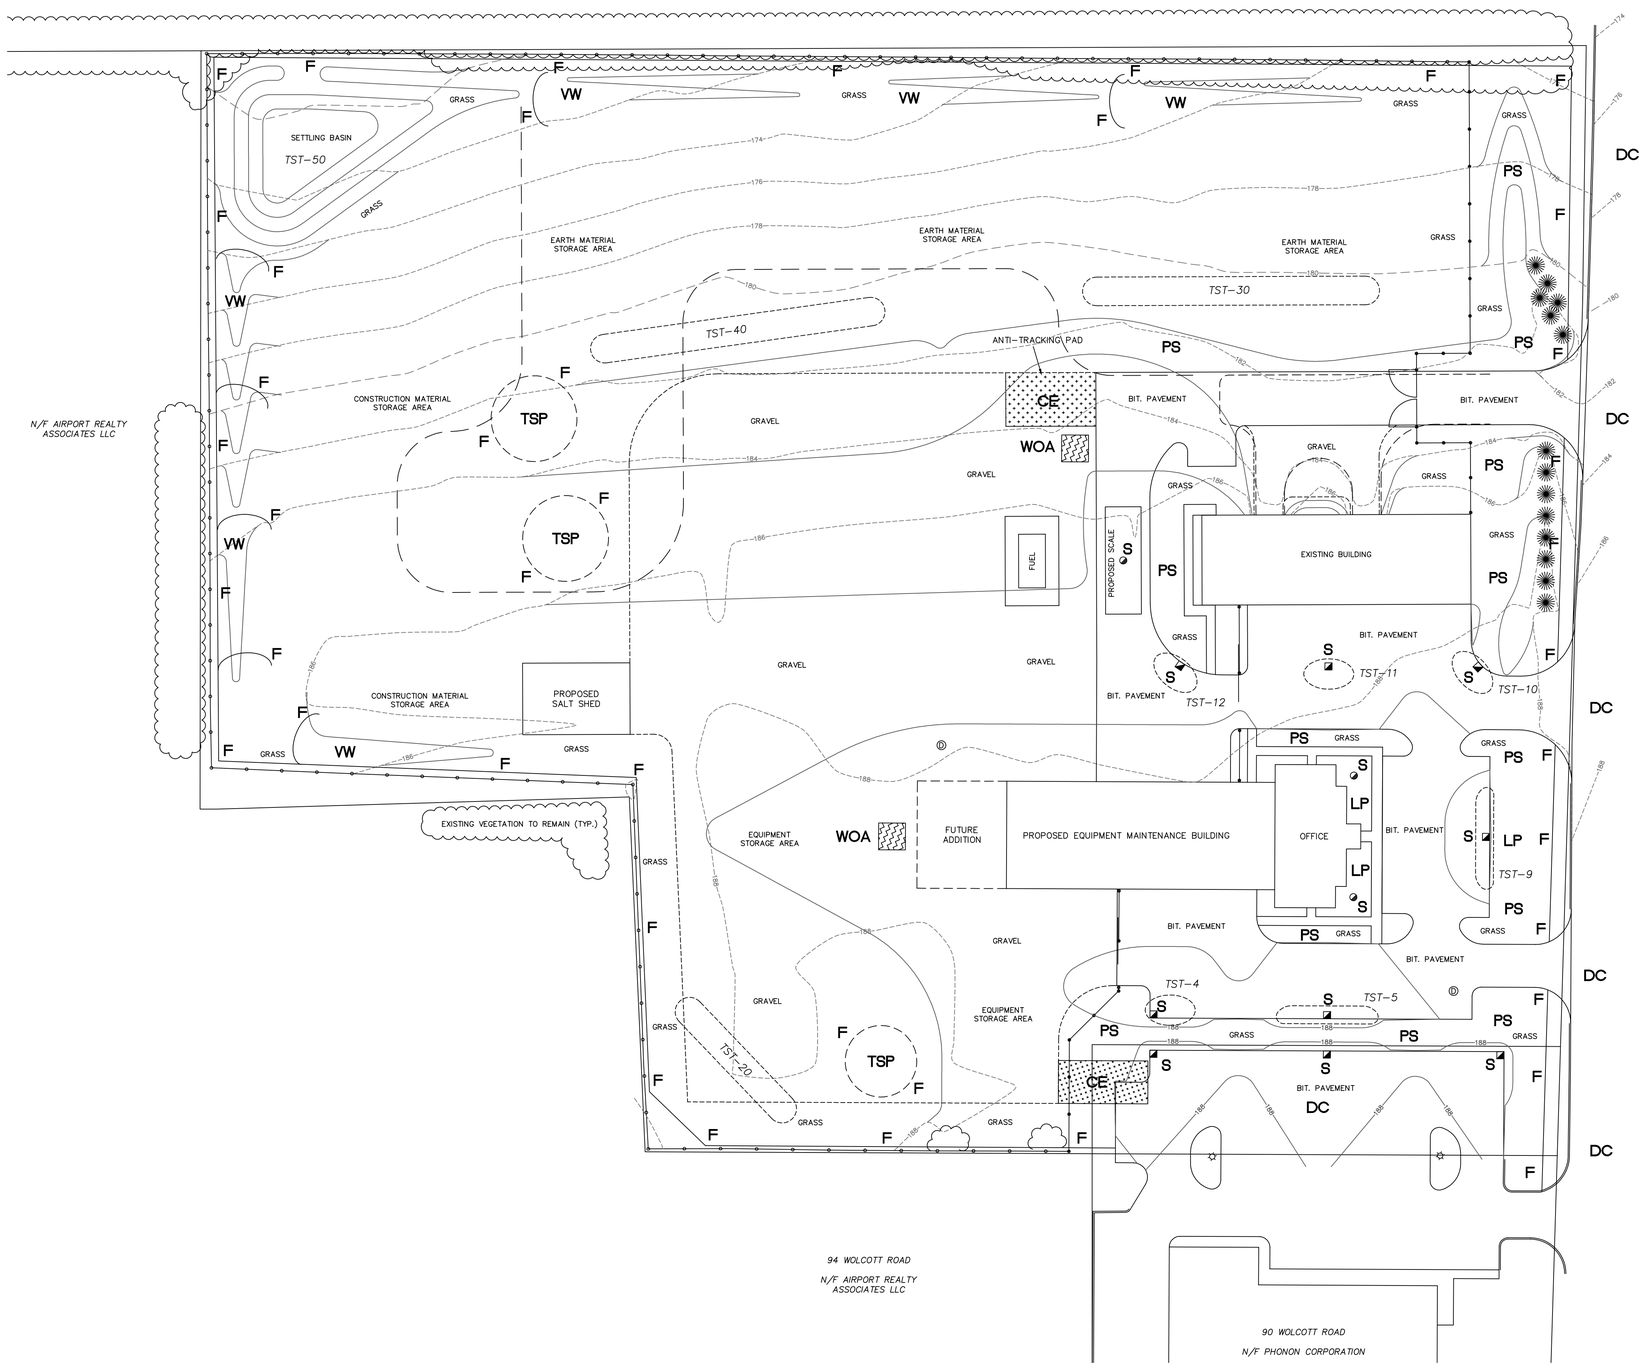

LEGEND

----188----	EXISTING CONTOUR
——188——	PROPOSED CONTOUR
CE	CONSTRUCTION ENTRANCE PAD
F	SILT FENCE
WOA	TEMPORARY CONCRETE TRUCK WASHOUT AREA

CONCRETE TRUCK WASHOUT SHALL MEET THE FOLLOWING CONDITIONS:

- CONCRETE TRUCK WASHOUT SHALL BE DONE IN DESIGNATED AREAS ONLY
- A SIGN SHOULD BE INSTALLED ADJACENT TO EACH WASHOUT AREA TO INFORM CONCRETE EQUIPMENT OPERATORS TO UTILIZE THE PROPER FACILITIES.
- CONCRETE TRUCK WASHOUT MATERIALS MUST BE CONTAINED WHERE WASTE CONCRETE CAN SOLIDIFY IN PLACE AND EXCESS WATER CAN SAFELY EVAPORATE.
- TEMPORARY WASHOUT AREAS SHOULD HAVE A TEMPORARY PIT OR BERMED AREA LARGE ENOUGH TO CONTAIN ALL LIQUID AND WASTE CONCRETE MATERIALS FROM WASHOUT.
- WEEKLY INSPECTIONS OF THE WASHOUT AREA SHALL BE CONDUCTED TO ASSESS THE HOLDING CAPACITY AND FUNCTIONALITY OF THE AREA.
- ALL CONCRETE WASTES SHALL BE REMOVED FROM SITE OR DISPOSED OF IN ACCORDANCE WITH REQUIREMENTS OF TOWN OF SIMSBURY.

KEY CODES FOR SOIL & EROSION CONTROLS

CE	CONSTRUCTION ENTRANCE
DC	DUST CONTROL
F	GEOTEXTILE SILT FENCE
LP	LANDSCAPE PLANTING
LS	LEVEL SPREADER
OP	OUTLET PROTECTION
PS	PERMANENT SEEDING
RR	RIP RAP
S	CATCH BASIN SILT SACK
TD	TEMPORARY DIVERSION
TSP	TEMPORARY SOIL PROTECTION
TST	TEMPORARY SEDIMENT TRAP

SITE PLAN APPROVAL

This Site Plan received Final Approval by the Simsbury Zoning Commission.

Signature _____
Chairman Date

Date of Final Approval: _____

In accordance with CGS 8-3 (i), all work in connection with this Site Plan shall be completed by _____ (five years of the date of approval)

SHEET 6
SEDIMENTATION & EROSION CONTROL PLAN

DATE	REVISION

TO MY KNOWLEDGE AND BELIEF, THIS MAP IS SUBSTANTIALLY CORRECT AS NOTED HEREON

ed lally and associates, inc.
• 111 PROSPECT HILL ROAD • WINDSOR, CT 06095 • (860) 688-2413 •

SITE PLAN
PREPARED FOR
SIMSCROFT ECHO FARMS
80 WOLCOTT ROAD
SIMSBURY, CONNECTICUT

SCALE: 1 IN = 40 FT

FEBRUARY 24, 2015

3281

proj: 80wolcot
g:\acad\simsbury\wolcott\80\site plan - simscroft\45 sc