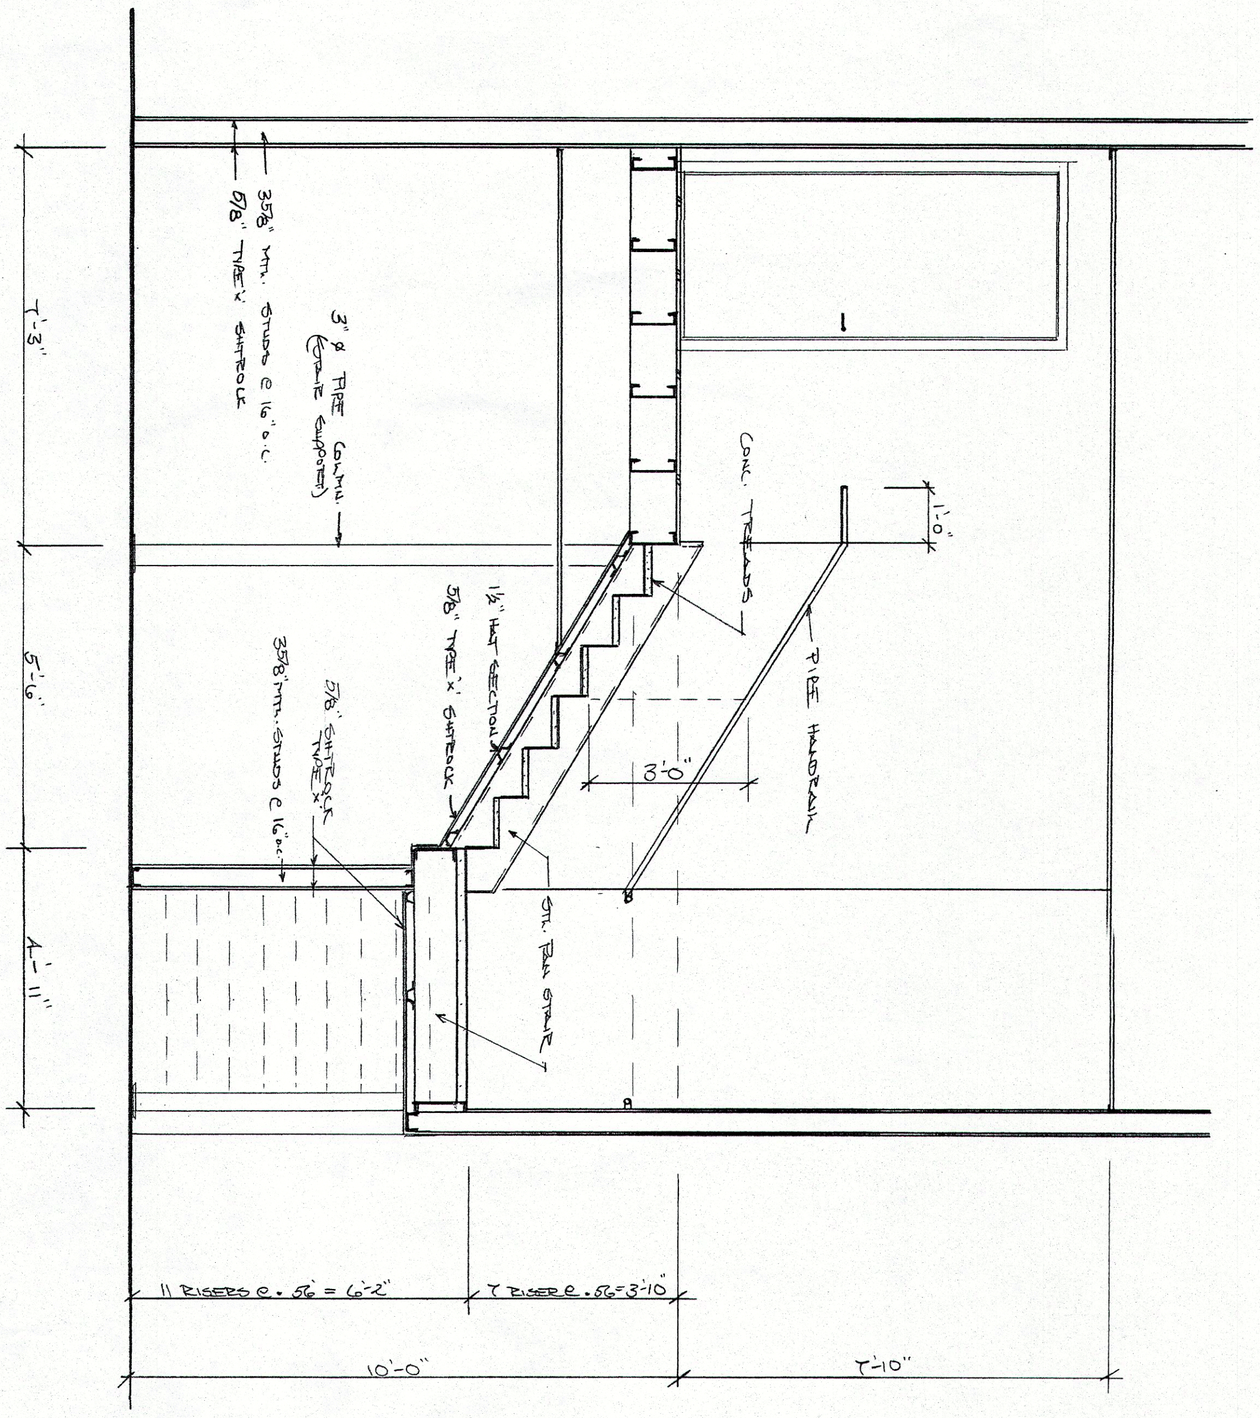

STAIRWELL SECTION
1/2"=1'-0"
2 A-2

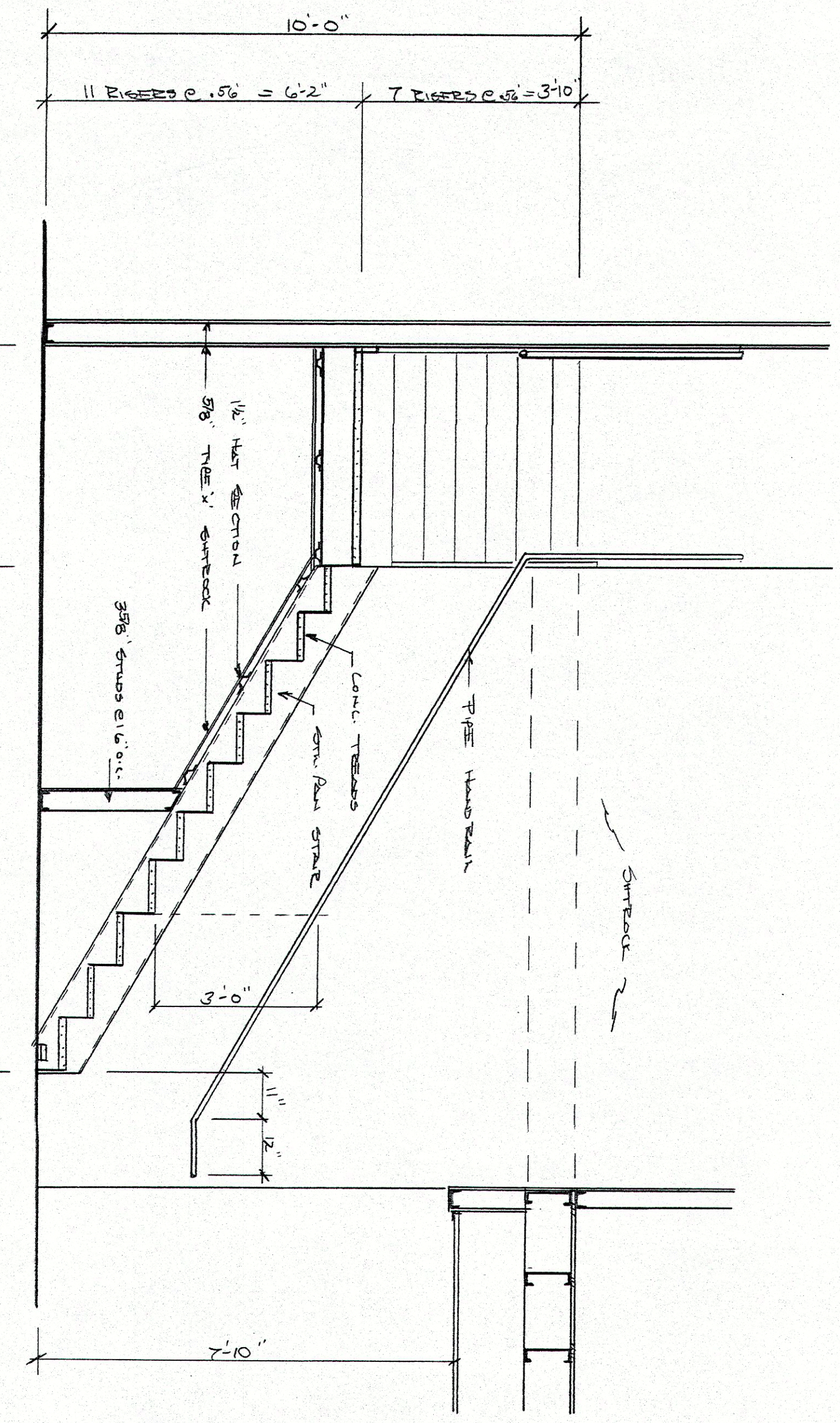

STAIRWELL SECTION
1/2"=1'-0"
1 A-2

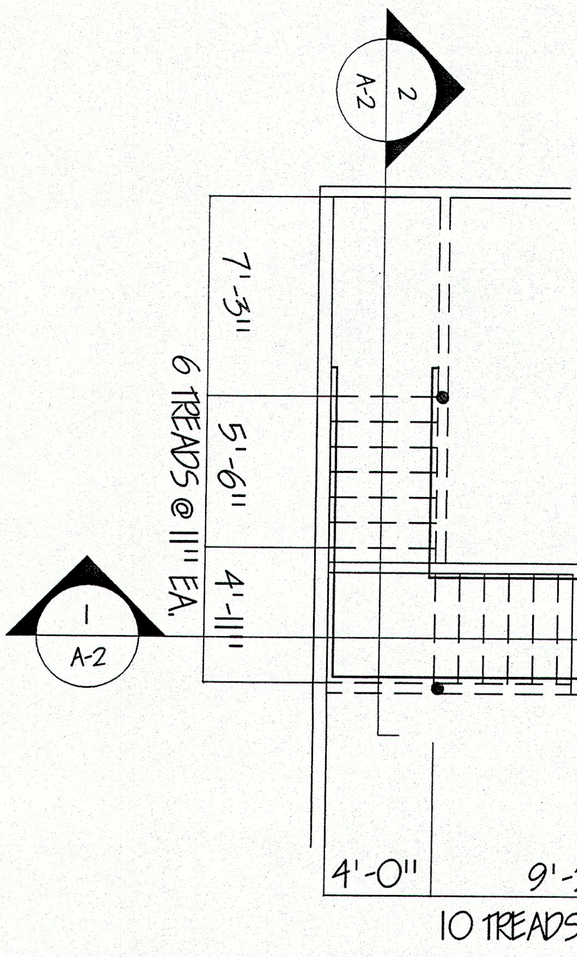

PLAN @ STAIRWELL
1/4" = 1'-0"

PDS Engineering & Construction, Inc.
107 Old Windsor Road – Bloomfield, Connecticut
Telephone: (860) 242-8586 FAX 242-8587

NO. A-2

DRAWN BY:
DATE: 10-9-98

PROJECT: TOWN OF SIMSBURY
PUBLIC WORKS GARAGE

ADDRESS: 760 HOPMEADOW STREET
SIMSBURY, CT.

DATE REVISIONS