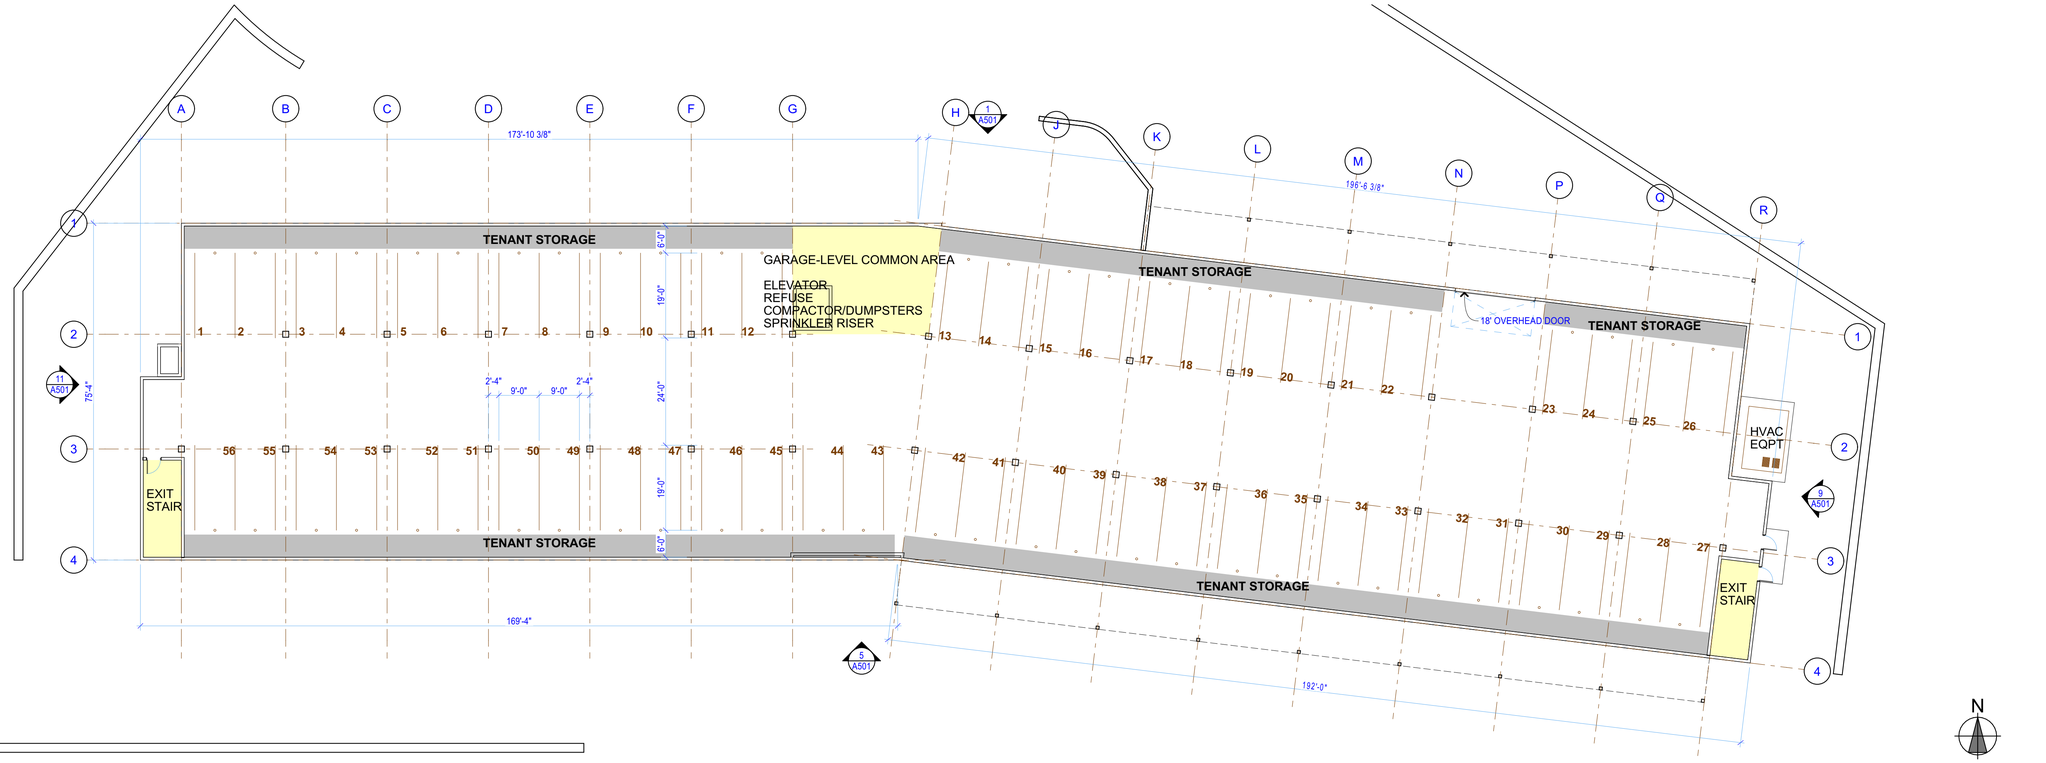

5 A100 FLOOR PLAN - GARAGE LEVEL BUILDING G

SCALE: 1/16" = 1'-0"

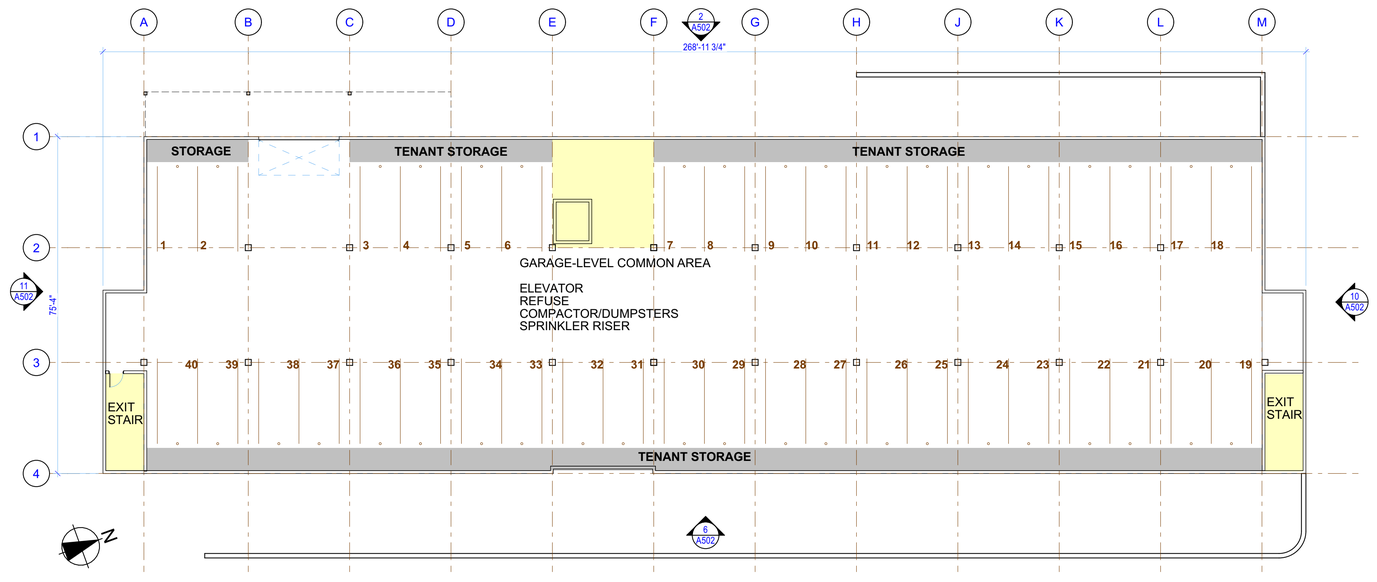

13 A100 FLOOR PLAN - GARAGE LEVEL BUILDING D

SCALE: 1/16" = 1'-0"

DISTYLE DESIGN ARCHITECTS

1501 FLAG AVE NORTH
MINNEAPOLIS, MINNESOTA 55427
[763] 591.0996

Crown Simsbury

CASTERBRIDGE CROSSING

SIMSBURY, CONNECTICUT

12/15/2021

No.	Description	Date
-	Site Plan Review	12/15/2021

DRAWING TITLE

GARAGE LEVEL FLOOR PLAN

DRAWING INFORMATION

PROJECT NO:	21.12.07
DRAWN BY:	DLK
CHECKED BY:	MDK
CAD/BIM PUBLISH DATE:	12/15/2021

A100

COPYRIGHT 2021 DISTYLE DESIGN ARCHITECTS, P.C.