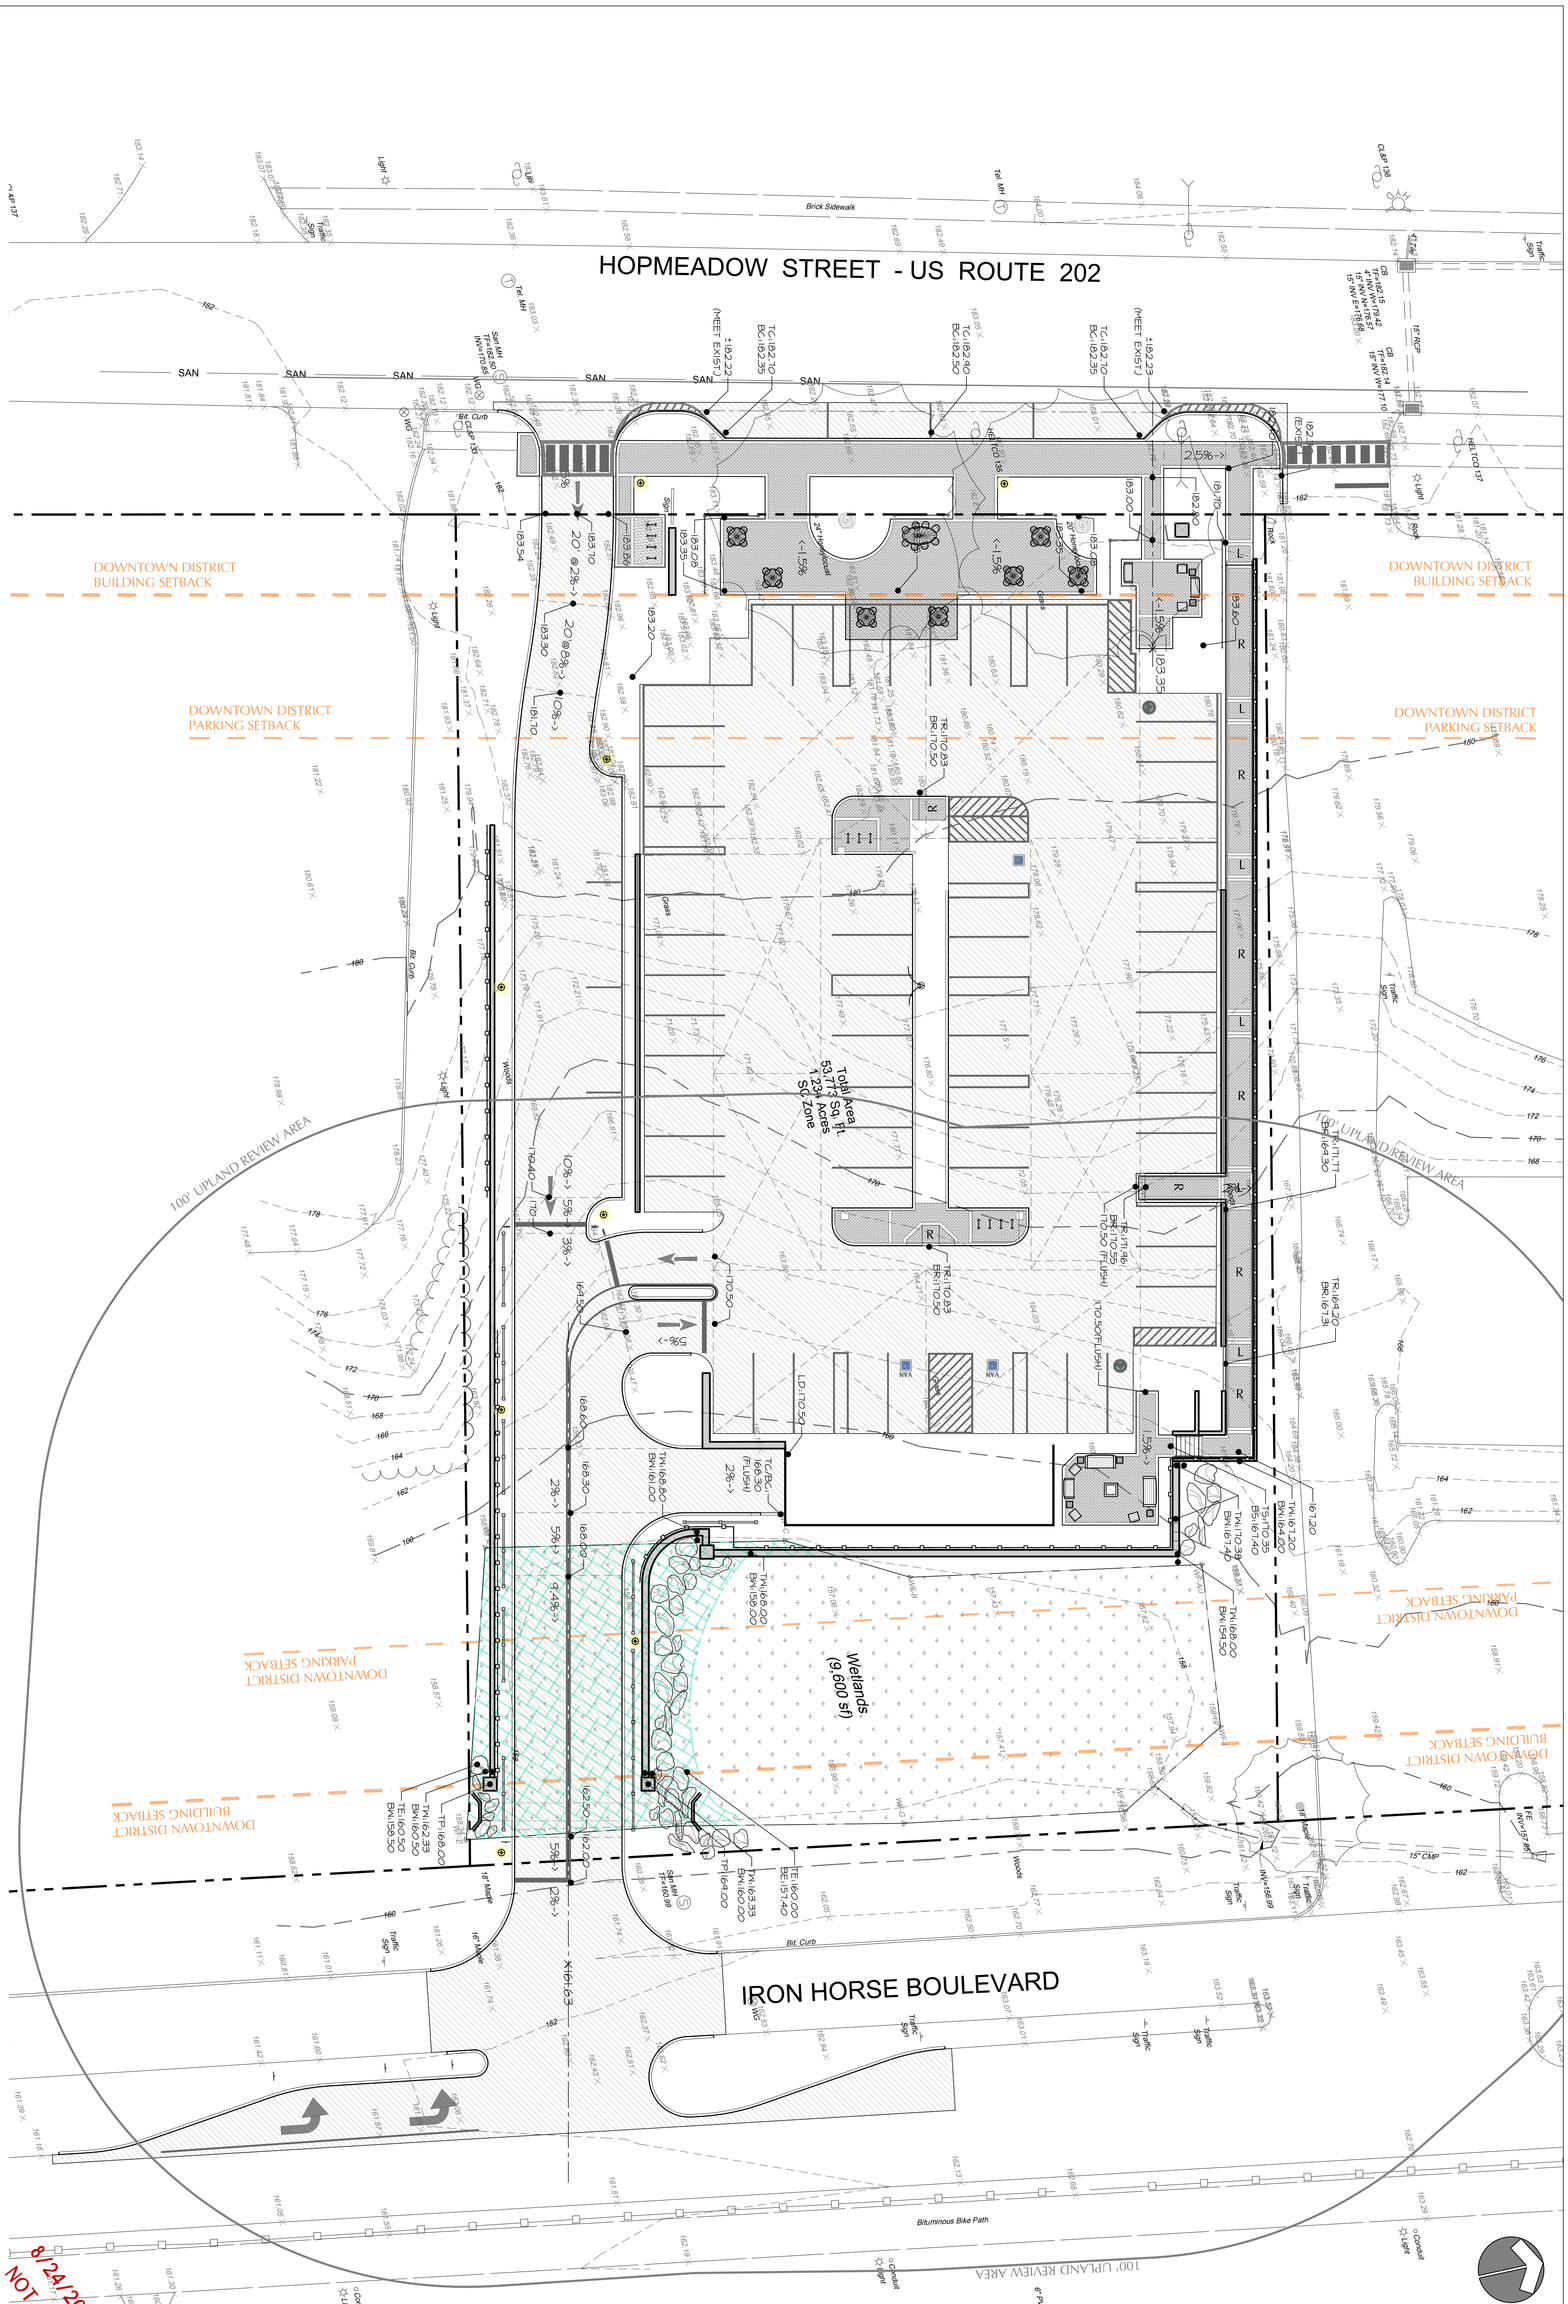

894 Hopmeadow Street
SITE GRADING

Property Redeveopment
894 Hopmeadow St., Simsbury, CT
PREPARED FOR:
John Ritson

SHEET NO. LG.1 DRAWING SHEETS

SCALE: 1" = 16'-0"
COMM. NO.
DRAWN BY: CVR
DATE: 6.22.2020
APPROVED BY
DATE

CR3 AT Loureiro STUDIO
LANDSCAPE ARCHITECTURE • SITE PLANNING
100 Northwest Drive • Plainville, Connecticut 06062
Phone: 860-747-6181 • Fax: 860-747-8822
An Employee Owned Company • www.Loureiro.com

©Loureiro Engineering Associates, Inc.
All rights reserved 2019

STAMP

REV.	DESCRIPTION OF REVISION	DATE	APPR.