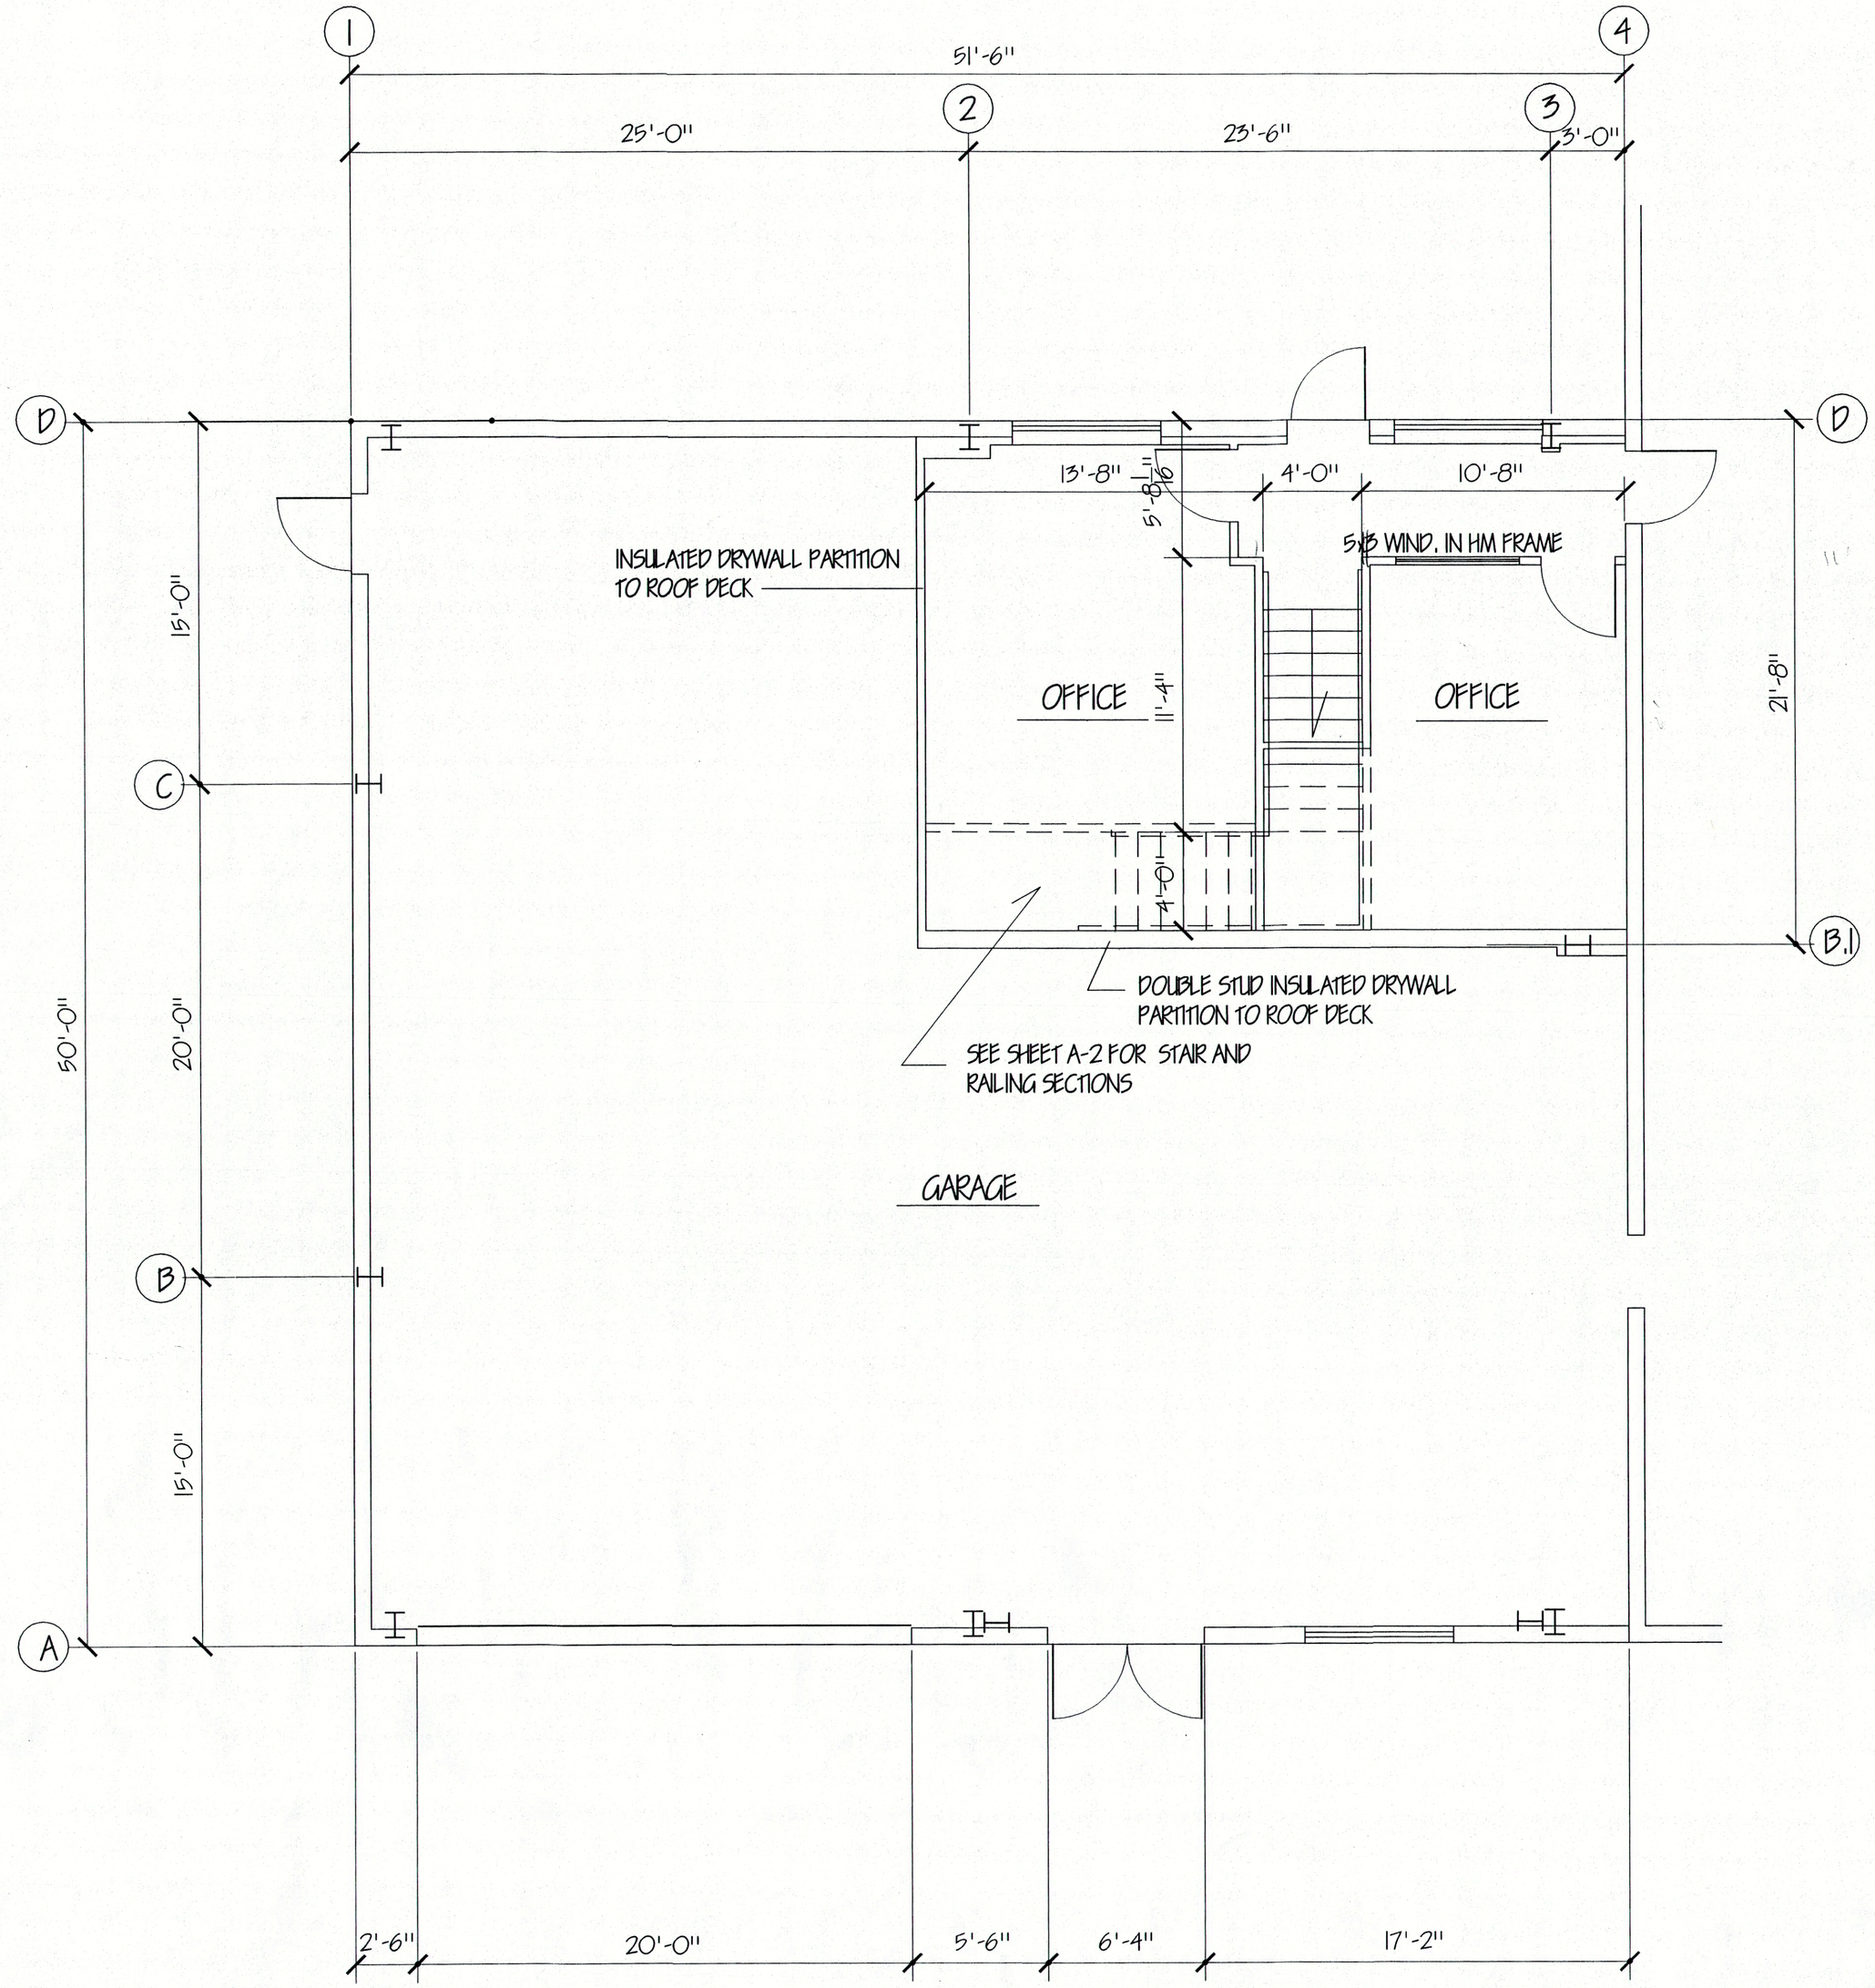

FLOOR PLAN

1/4" = 1'-0"

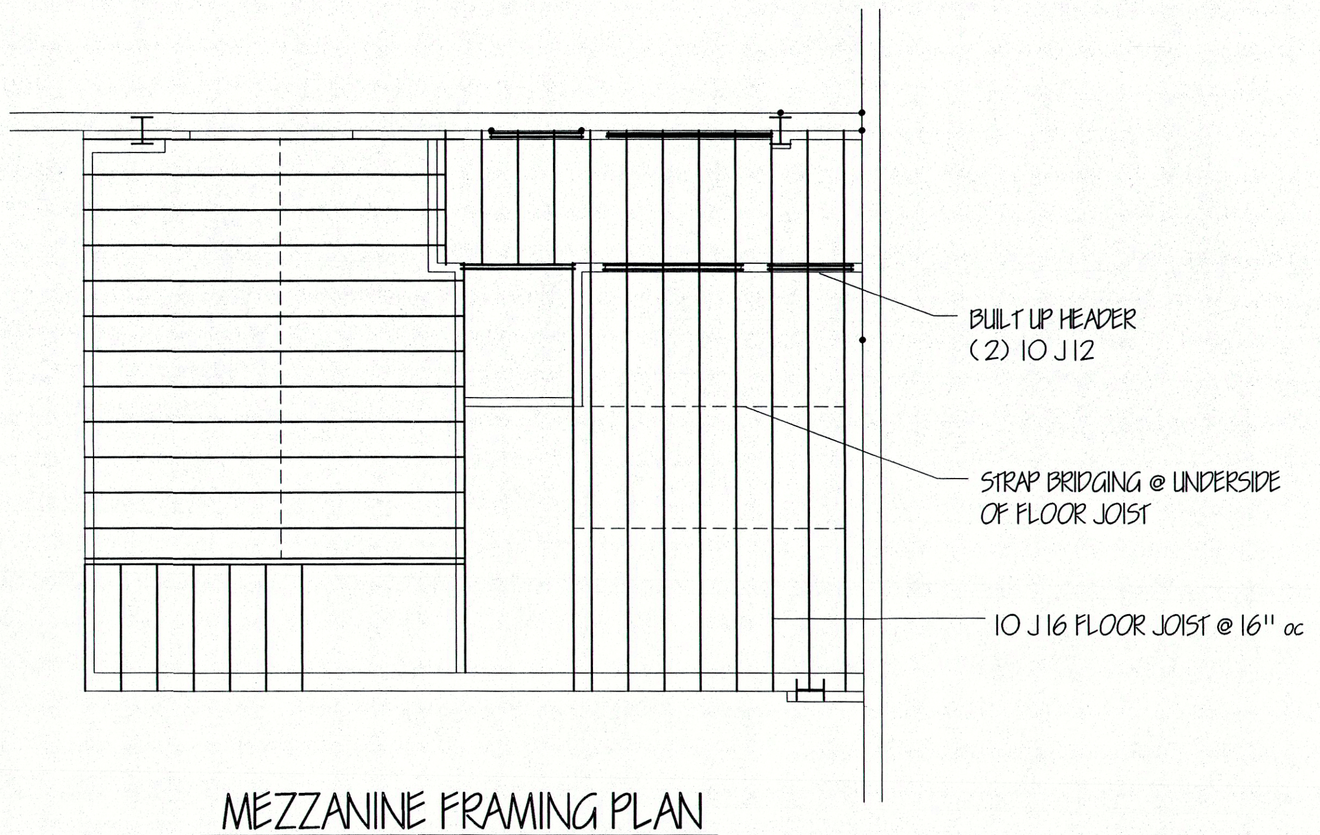

MEZZANINE FRAMING PLAN

1/4" = 1'-0"

MEZZANINE DESIGN NOTES :

1. DESIGN LIVE LOAD = 80 PSF
2. MEZZANINE DECK TO BE 3/4" T&G PLYWOOD (FIRE RETARDANT)
3. BEARING WALLS TO BE 3 5/8" (20 GA.) METAL STUDS @ 16" oc w/ 5/8" SHEETROCK EACH SIDE
4. MEZZANINE FIN. FLR. AT 10'-0" AFF

DATE	REVISIONS
9-30-98	REV. OFFICE LAYOUT

PROJECT: TOWN OF SIMSBURY PUBLIC WORKS GARAGE

ADDRESS: 760 HOPMEADOW STREET SIMSBURY, CT.

DATE: 9-22-98

DRAWN BY:

PDS Engineering & Construction, Inc.
107 Old Windsor Road – Bloomfield, Connecticut
Telephone: (860) 242-8586 FAX 242-8587

STATE OF CONNECTICUT — No. 12453 — REGISTERED PROFESSIONAL ENGINEER

NO. A-1