CONCEPTUAL ROUTING STUDY
FARMINGTON VALLEY GREENWAY
TARIFFVILLE CONNECTION
SIMSBURY, CONNECTICUT

Engineering, Landscape Architecture and Environmental Science
MILONE & MACBROOM

DRAFT

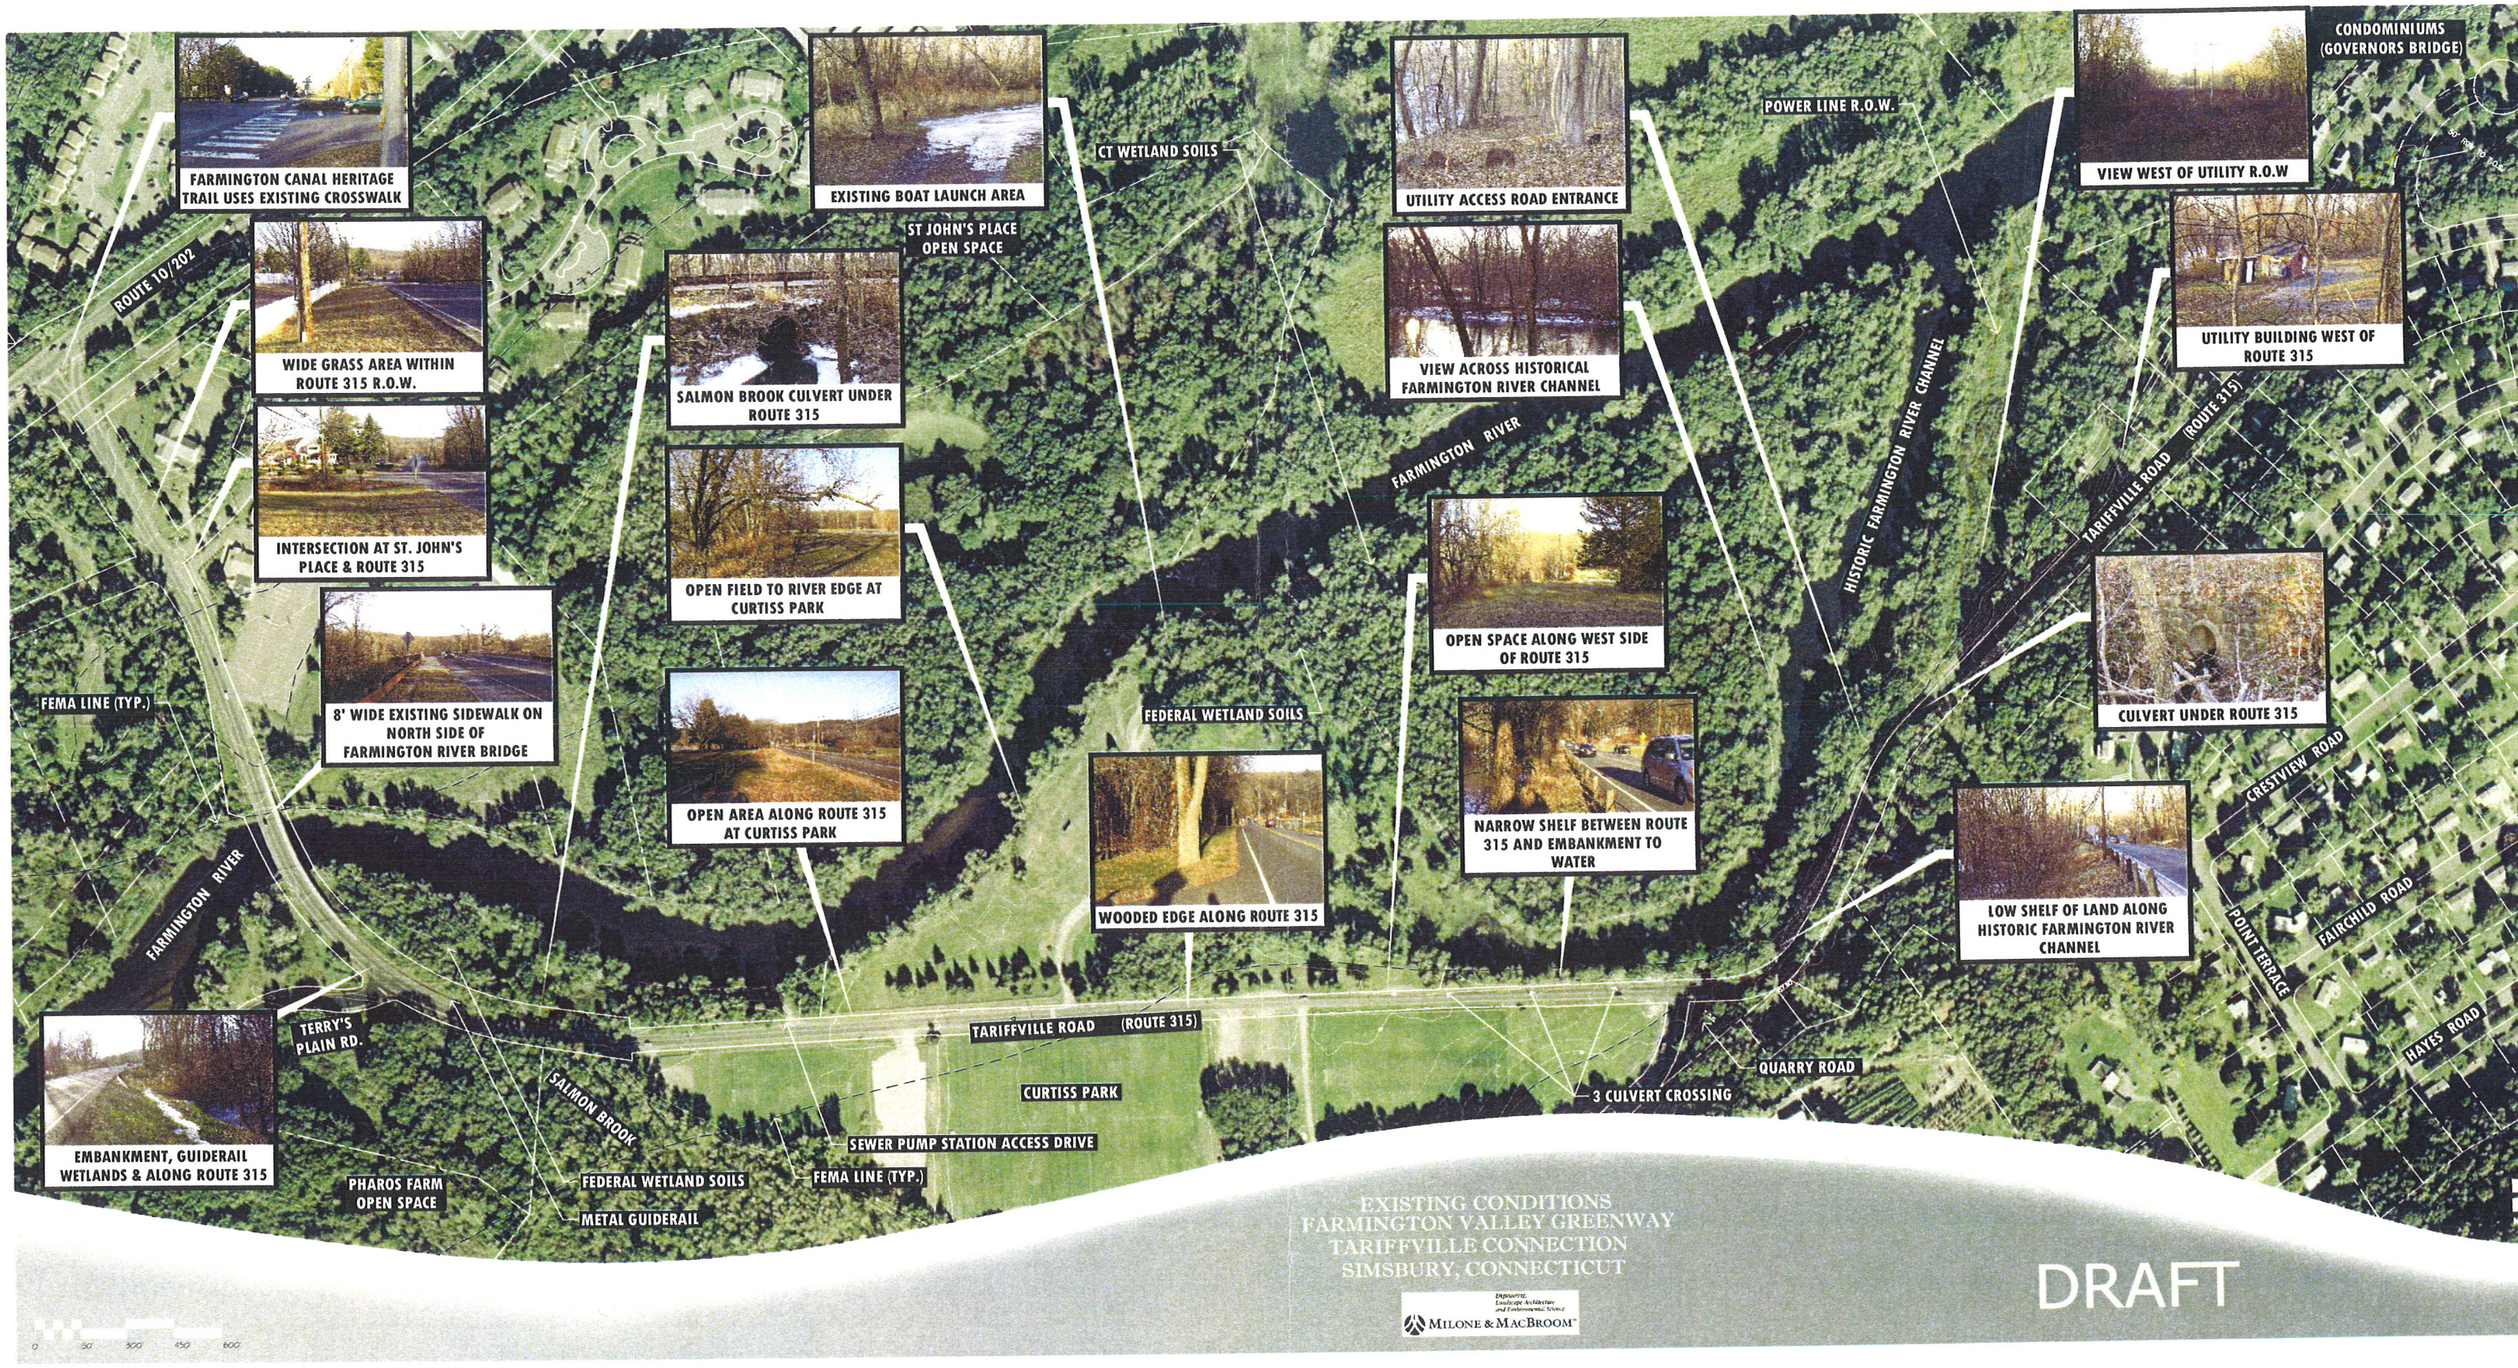
FARMINGTON CANAL HERITAGE TRAIL USES EXISTING CROSSWALK
EXISTING BOAT LAUNCH AREA
ST JOHN'S PLACE OPEN SPACE
CT WETLAND SOILS
UTILITY ACCESS ROAD ENTRANCE
POWER LINE R.O.W.
VIEW WEST OF UTILITY R.O.W
CONDOMINIUMS (GOVERNORS BRIDGE)
ROUTE 10/202
WIDE GRASS AREA WITHIN ROUTE 315 R.O.W.
SALMON BROOK CULVERT UNDER ROUTE 315
VIEW ACROSS HISTORICAL FARMINGTON RIVER CHANNEL
UTILITY BUILDING WEST OF ROUTE 315
FARMINGTON RIVER
HISTORIC FARMINGTON RIVER CHANNEL
TARIFFVILLE ROAD (ROUTE 315)
INTERSECTION AT ST. JOHN'S PLACE & ROUTE 315
OPEN FIELD TO RIVER EDGE AT CURTISS PARK
OPEN SPACE ALONG WEST SIDE OF ROUTE 315
CULVERT UNDER ROUTE 315
FEMA LINE (TYP.)
8' WIDE EXISTING SIDEWALK ON NORTH SIDE OF FARMINGTON RIVER BRIDGE
FEDERAL WETLAND SOILS
OPEN AREA ALONG ROUTE 315 AT CURTISS PARK
NARROW SHELF BETWEEN ROUTE 315 AND EMBANKMENT TO WATER
CRESTVIEW ROAD
WOODED EDGE ALONG ROUTE 315
LOW SHELF OF LAND ALONG HISTORIC FARMINGTON RIVER CHANNEL
POINT TERRACE
FAIRCHILD ROAD
FARMINGTON RIVER
TERRY'S PLAIN RD.
TARIFFVILLE ROAD (ROUTE 315)
HAYES ROAD
QUARRY ROAD
SALMON BROOK
CURTISS PARK
3 CULVERT CROSSING
EMBANKMENT, GUIDERAIL WETLANDS & ALONG ROUTE 315
SEWER PUMP STATION ACCESS DRIVE
PHAROS FARM OPEN SPACE
FEDERAL WETLAND SOILS
FEMA LINE (TYP.)
METAL GUIDERAIL
EXISTING CONDITIONS
FARMINGTON VALLEY GREENWAY
TARIFFVILLE CONNECTION
SIMSBURY, CONNECTICUT
Engineering, Landscape Architecture and Environmental Science
MILONE & MACBROOM
DRAFT
0 150 300 450 600

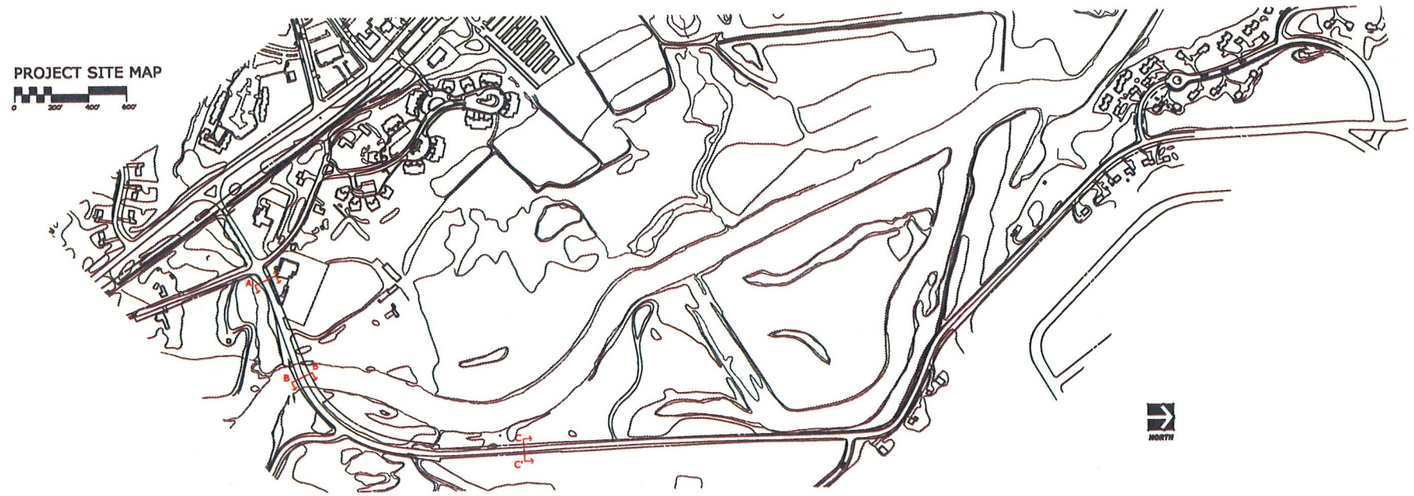

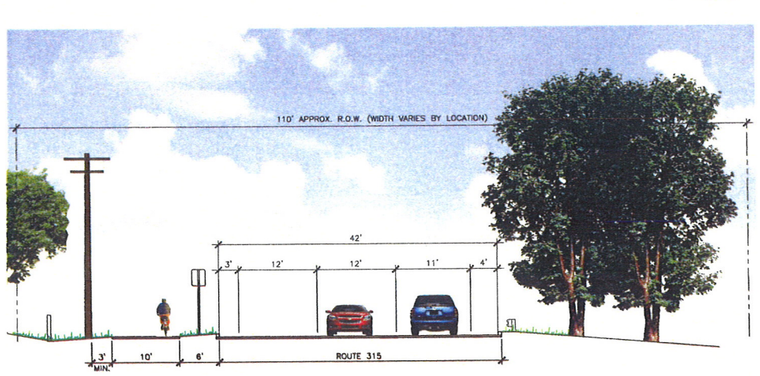

SECTION A-A'

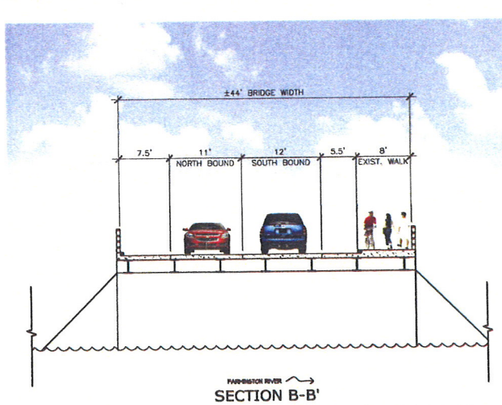

SECTION B-B'

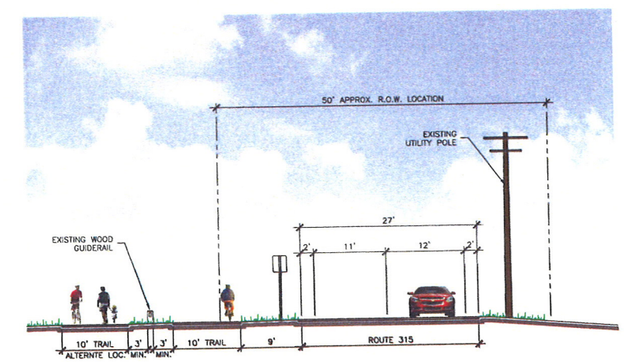

SECTION C-C'

Engineering
Land Surveying Architecture
and Environmental Science
MILONE & MACBROOM

PROJECT SITE MAP

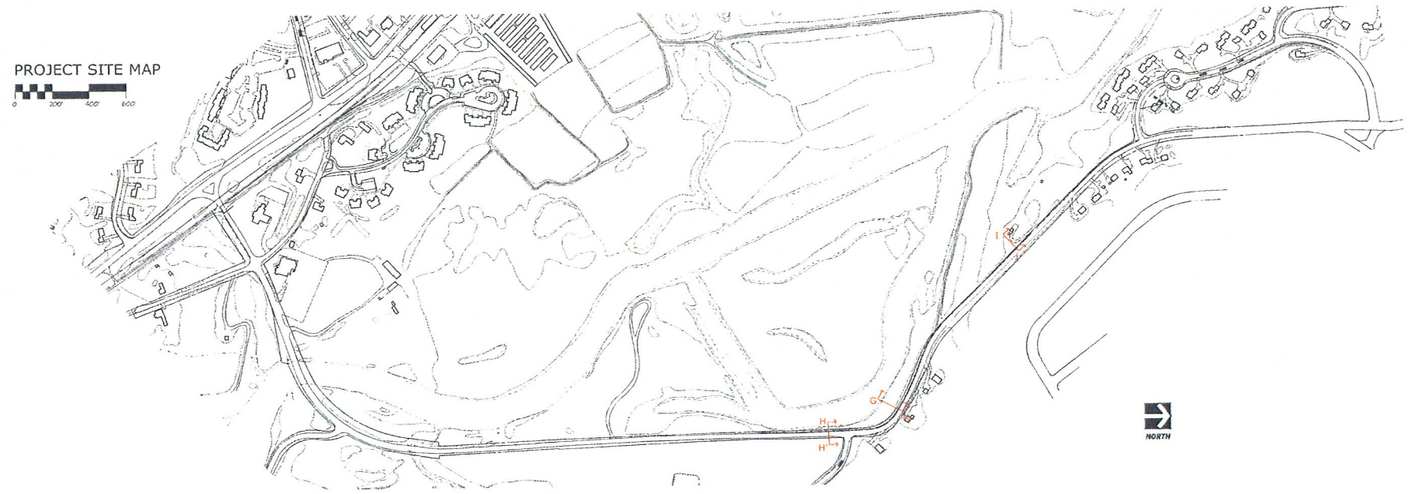

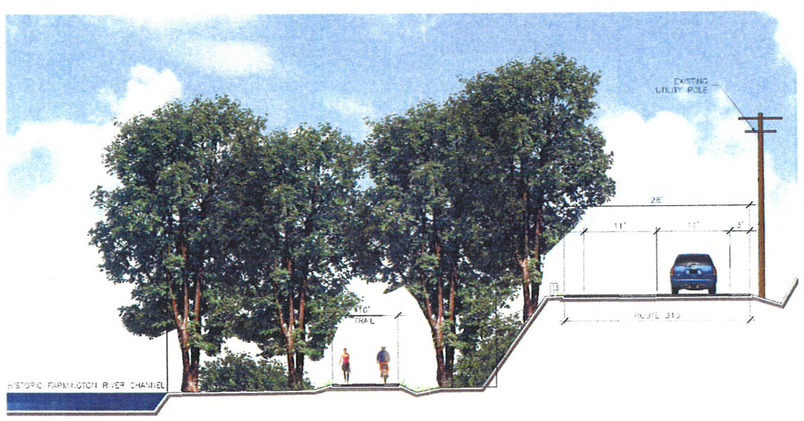

SECTION G-G'

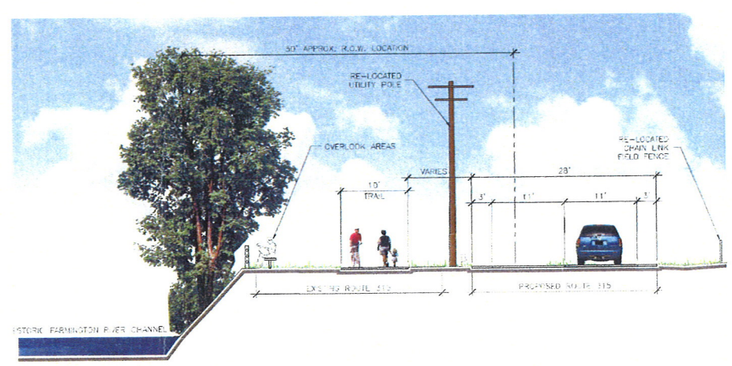

SECTION H-H'

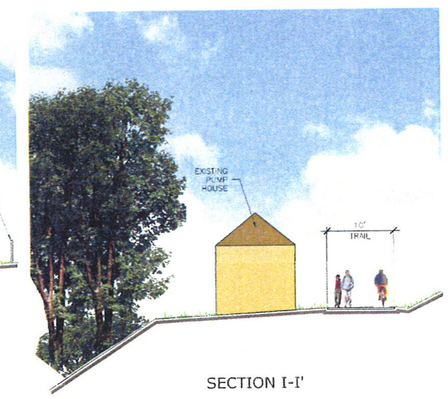

SECTION I-I'

Engineering
Landscape Architecture
and Environmental Science
MILONE & MACBROOM

PROJECT SITE MAP

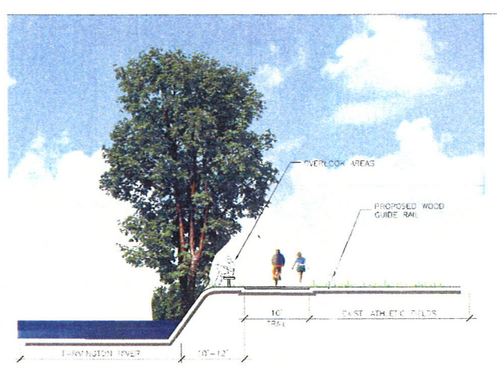

SECTION D-D'

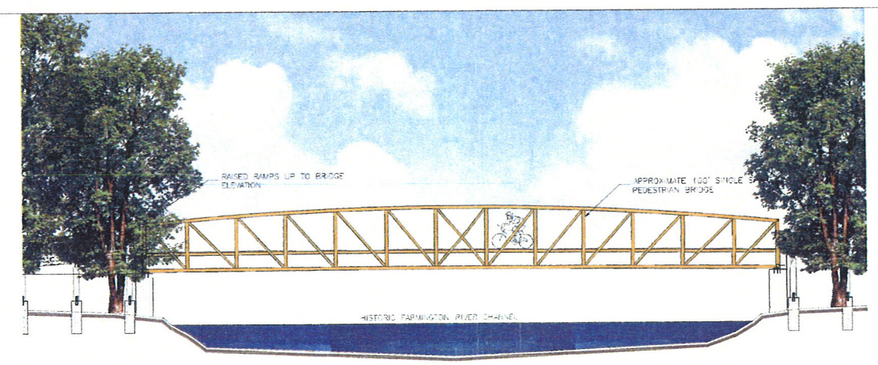

SECTION E-E'

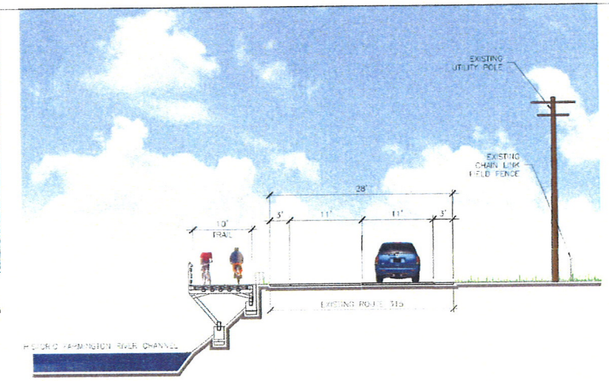

SECTION F-F'

Engineering
Landscape Architecture
and Environmental Science
MILONE & MACBROOM