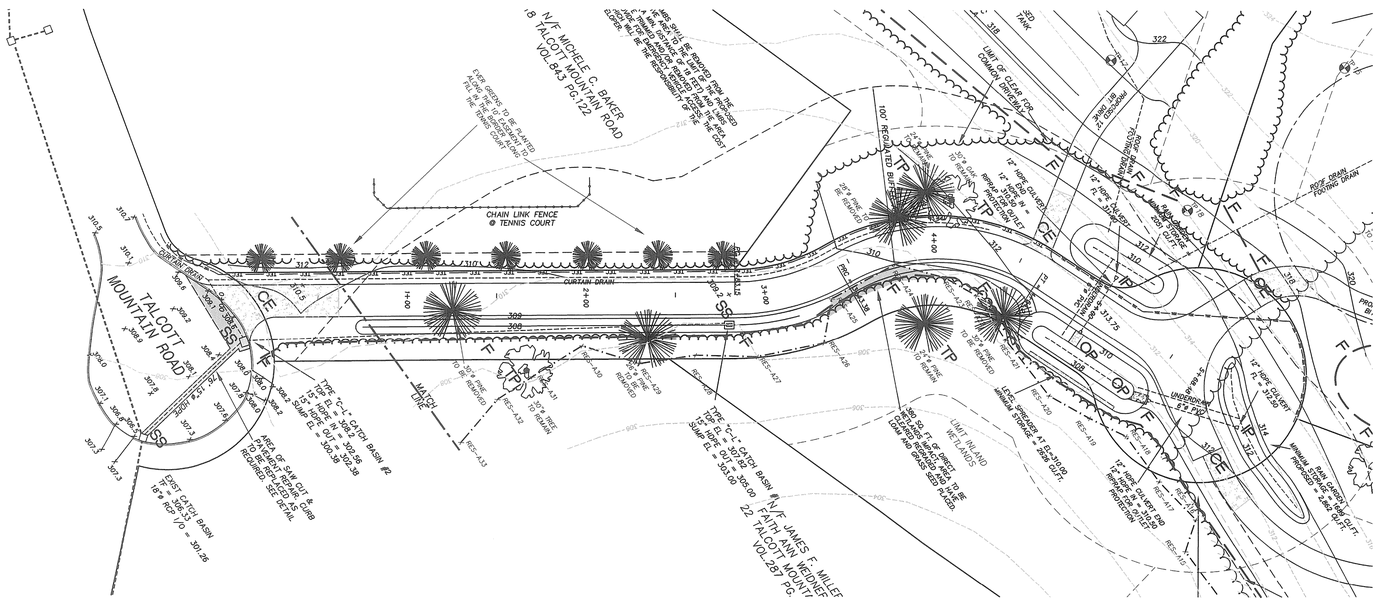

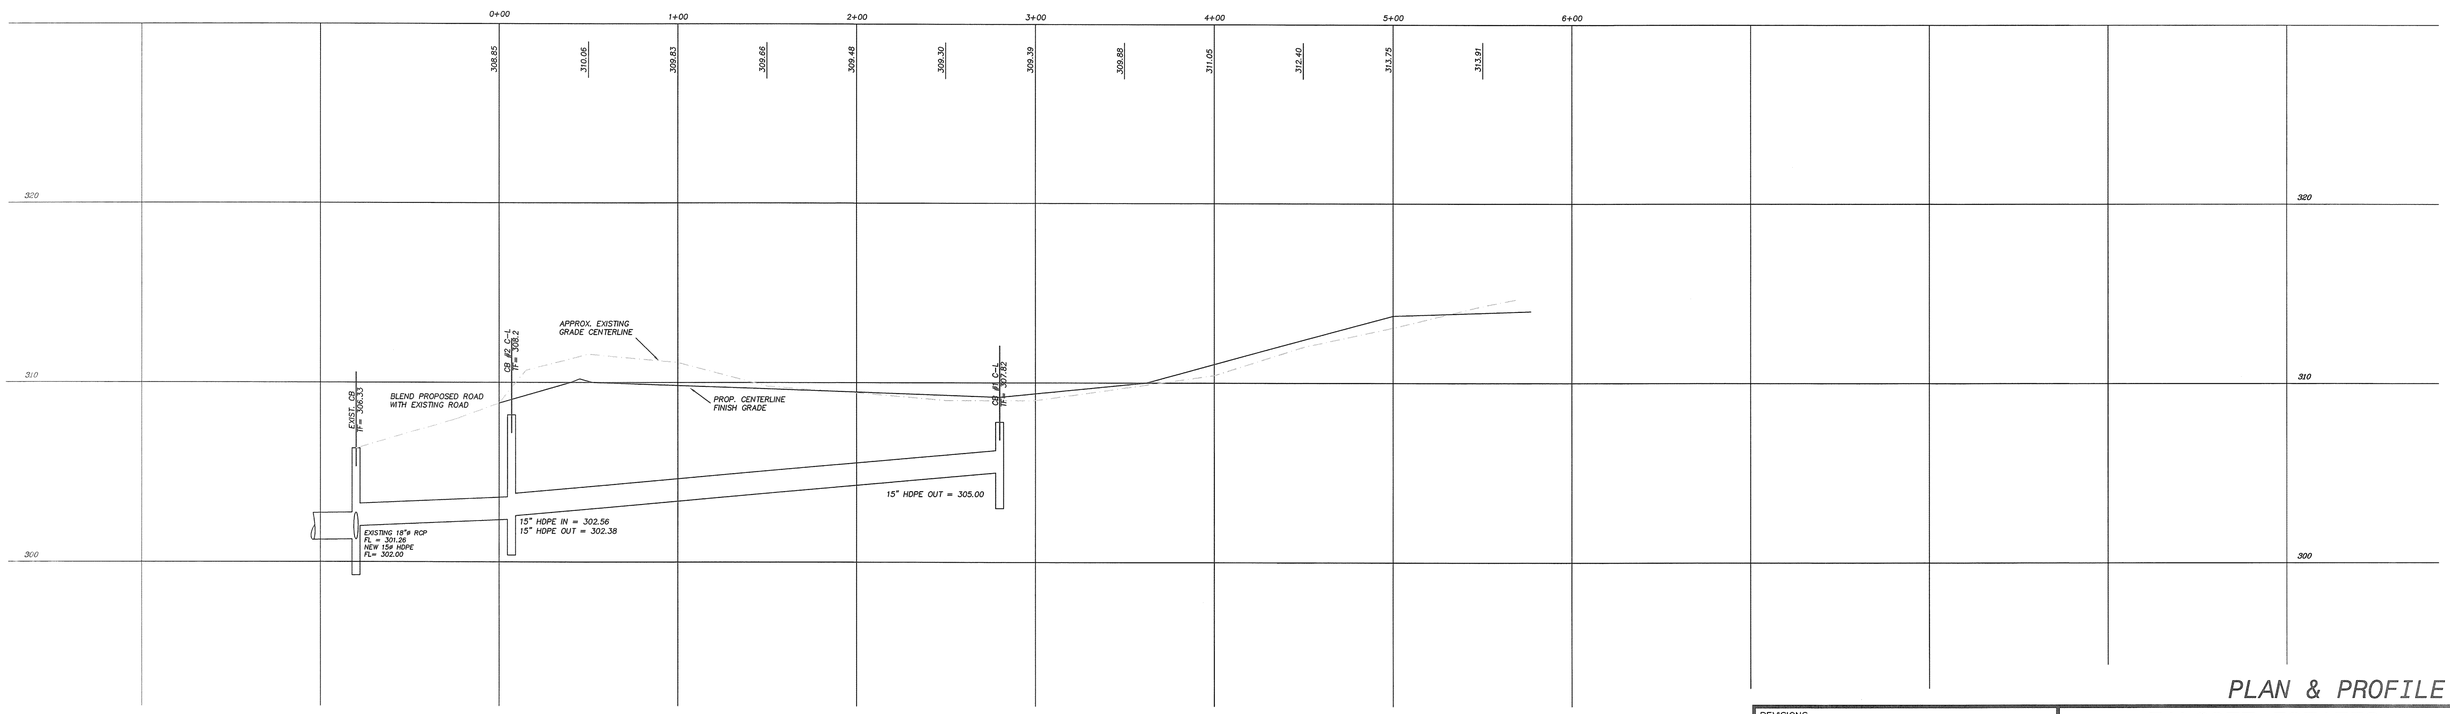

PLAN & PROFILE

REVISIONS:
12/31/14 – PER TOWN STAFF
1/08/15 – PER TOWN STAFF

TO MY KNOWLEDGE AND BELIEF THIS MAP IS SUBSTANTIALLY CORRECT AS NOTED HEREON.

NOT VALID UNLESS LIVE SIGNATURE AND EMBOSSED SEAL IS AFFIXED

DENNO LAND SURVEYING & CONSULTING, LLC
2 TUNXIS RD STE. 210 TARIFFVILLE, CT 06081

TALCOTT ESTATES

PREPARED FOR

MAGLIERI DEVELOPMENT, LLC

TALCOTT MOUNTAIN ROAD
SIMSBURY, CONNECTICUT

HORZ. SCALE	VERT. SCALE	DATE	SHEET NO.
1"=40'	1"=4'	12/26/14	5 OF 8