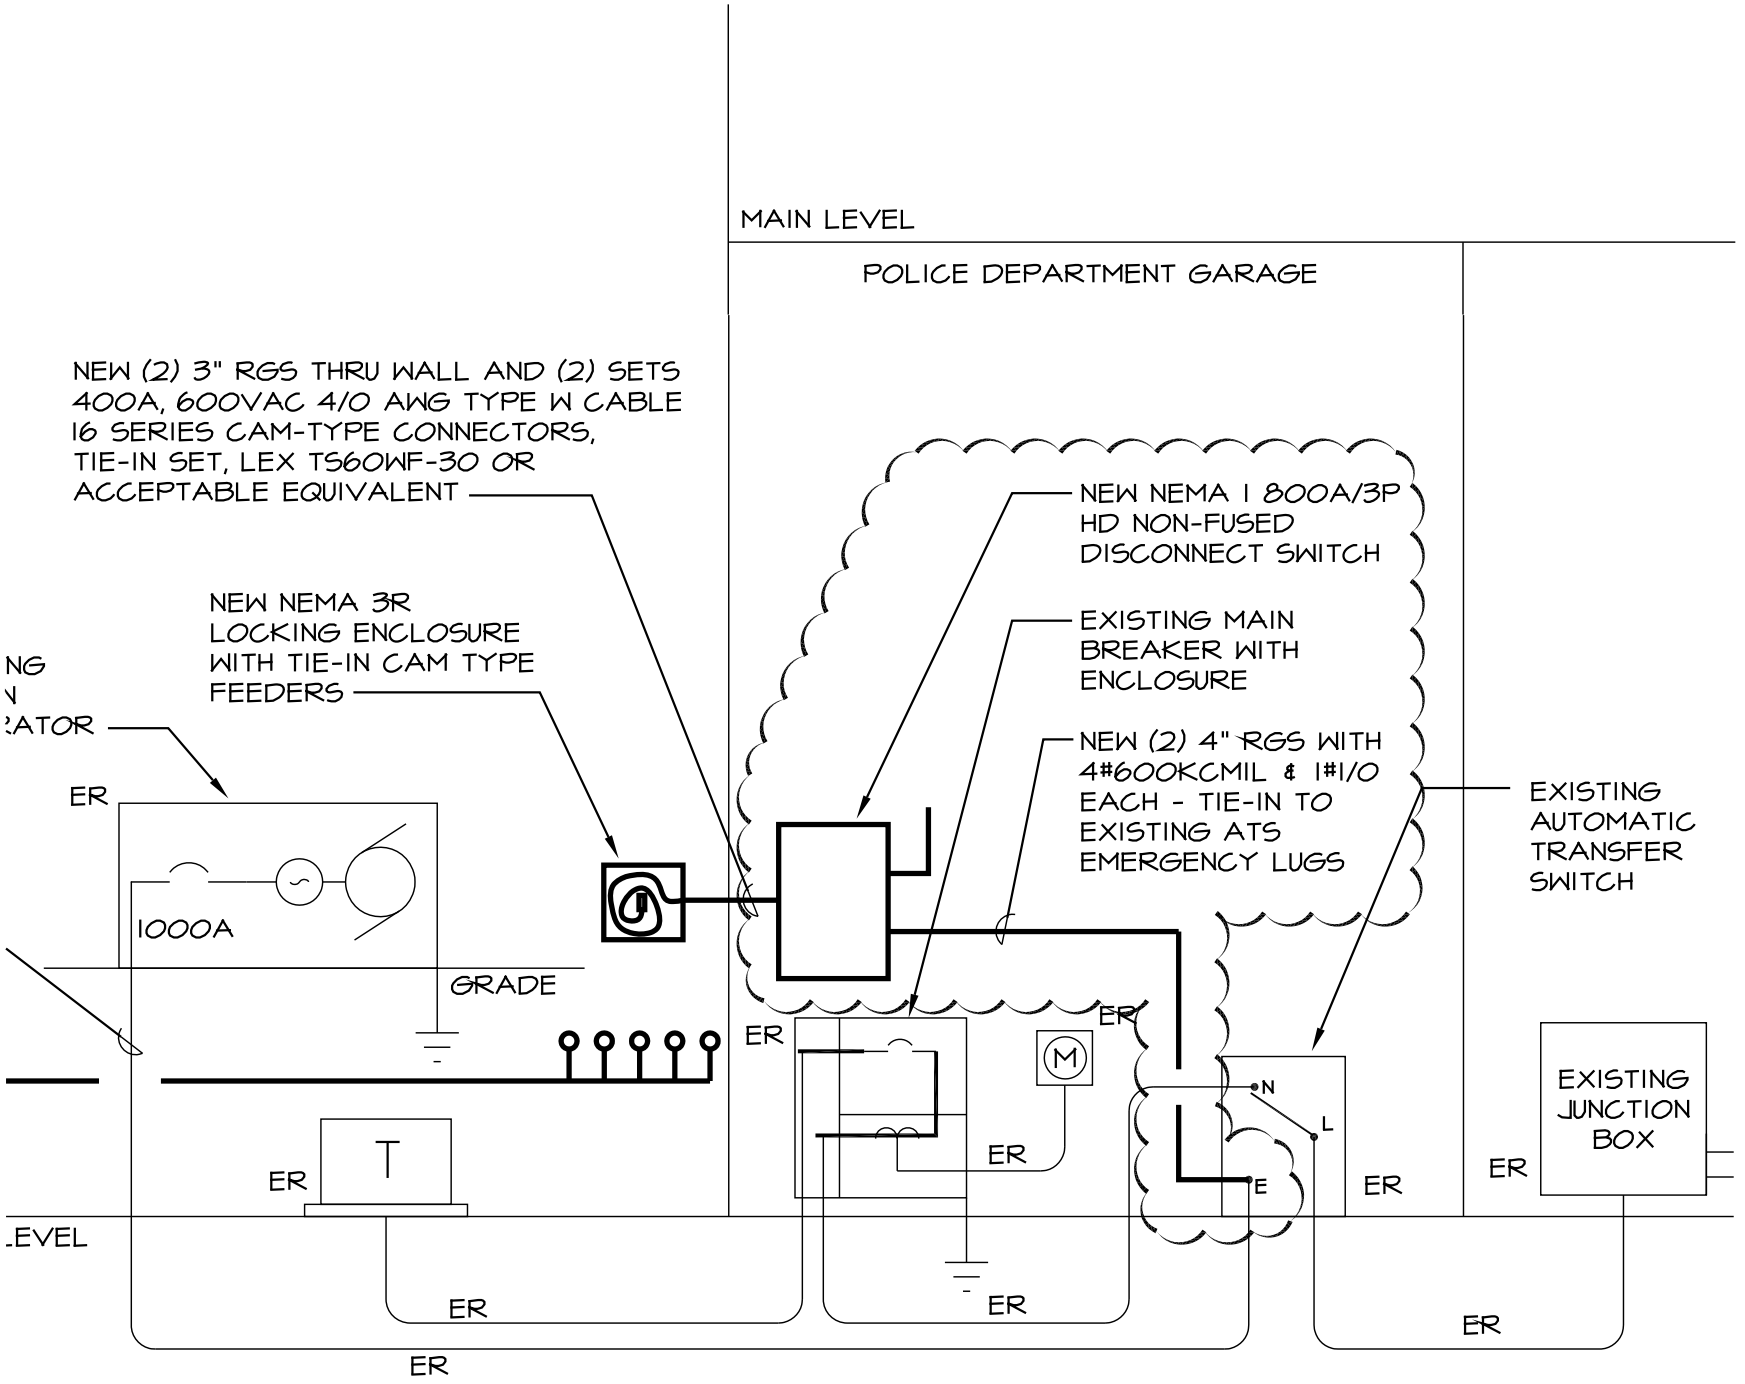

REFERENCE DRAWING E5.3

ISSUED AS PART OF ADDENDUM #1

DATE: 8/1/14
REV: 1

TOWN HALL

PARTIAL RISER

GENERATOR INFRASTRUCTURE FOR ENO MEMORIAL HALL, SIMSBURY PUBLIC LIBRARY & SIMSBURY TOWN HALL

TOWN OF SIMSBURY
933 HOPMEADOW STREET
SIMSBURY, CT. 06070

FRIAR ASSOCIATES II, L.L.C.
281 Farmington Avenue
Farmington, CT. 06032

SHEET NO.
SKE-1
Job Number