LEGEND

Property / Street Line	Concrete Monument / TO BE SET
Easement / Right of Way Line	Iron Pipe
Stone Wall	Iron Pin / TO BE SET
Wire / Chain Link Fence	LOT NUMBER (TYPICAL)
Wood / Rail Fence	Now or Formerly
Water Course	Type 'C' Catch Basin / PROPOSED
Existing Contour	Type 'C-L' Catch Basin / PROPOSED
PROPOSED CONTOUR	Utility Pole
PROPOSED SILTFENCE	Fire Hydrant
Underground Electric Line	Light Pole
Overhead Wires	Wetlands
Gas Line	Existing Spot Grade
Sanitary Sewer Line	PROPOSED SPOT GRADE
Storm Sewer Line	Hatch
Telephone Line	Water Gate
Water Line	Gas Gate
Tree Line	Existing Text – Lower Case "Italic" Letters
Existing Structure	PROPOSED TEXT – UPPER CASE "BOLD" LETTERS
PROPOSED CONST. ENTRANCE	

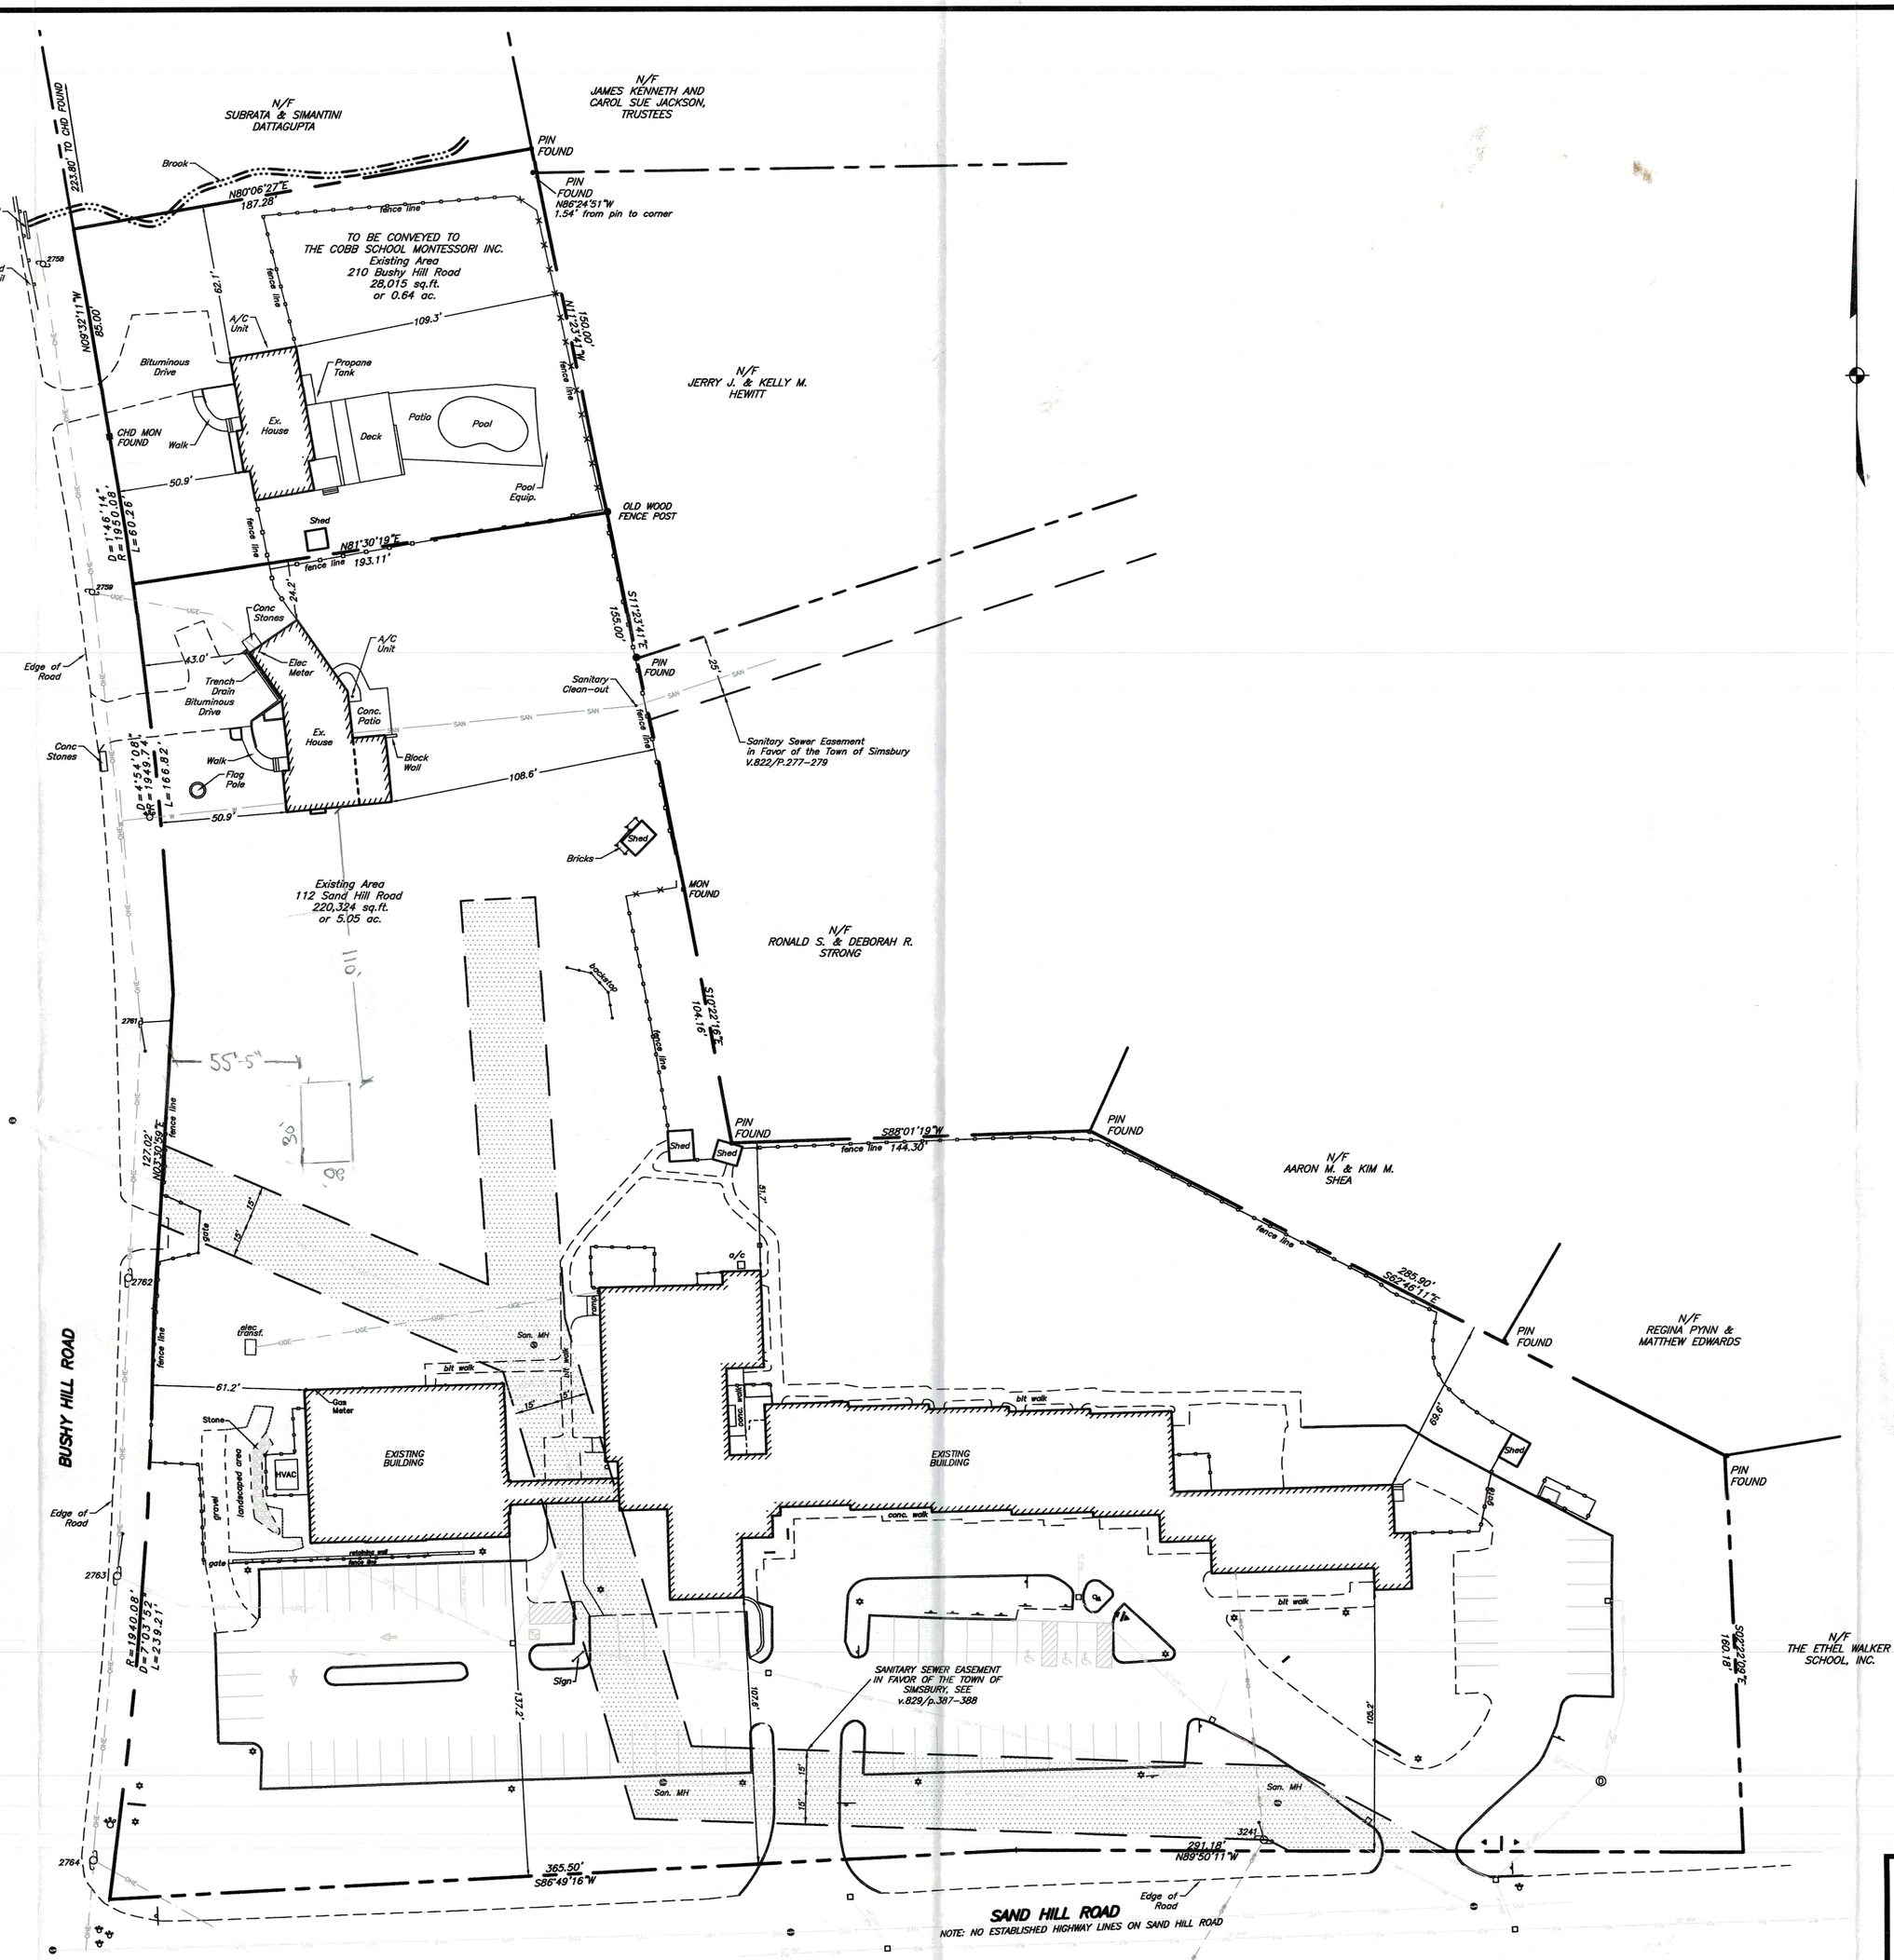
N/F SUBRATA & SIMANTINI DATTAGUPTA
N/F JAMES KENNETH AND CAROL SUE JACKSON, TRUSTEES
PIN FOUND
PIN FOUND N86°24'51"W 1.54' from pin to corner
TO BE CONVEYED TO THE COBB SCHOOL MONTESSORI INC. Existing Area 210 Bushy Hill Road 28,015 sq.ft. or 0.64 ac.
N/F JERRY J. & KELLY M. HEWITT
OLD WOOD FENCE POST
PIN FOUND
Sanitary Sewer Easement in Favor of the Town of Simsbury V.822/P.277-279
Existing Area 112 Sand Hill Road 220,324 sq.ft. or 5.05 ac.
N/F RONALD S. & DEBORAH R. STRONG
MON FOUND
PIN FOUND
PIN FOUND
N/F AARON M. & KIM M. SHEA
PIN FOUND
N/F REGINA PYNN & MATTHEW EDWARDS
PIN FOUND
N/F THE ETHEL WALKER SCHOOL, INC.
BUSHY HILL ROAD
SAND HILL ROAD
NOTE: NO ESTABLISHED HIGHWAY LINES ON SAND HILL ROAD
EXISTING BUILDING
EXISTING BUILDING
SANITARY SEWER EASEMENT IN FAVOR OF THE TOWN OF SIMSBURY, SEE v.829/p.381-388
Brook
Headwall
Guard Rail
Bituminous Drive
CHD MON FOUND
Ex. House
Propane Tank
Deck
Patio
Pool
Pool Equip.
Shed
Walk
Conc Stones
Edge of Road
Trench Drain Bituminous Drive
Elec Meter
A/C Unit
Conc. Patio
Block Wall
Flag Pole
Sanitary Clean-out
Bricks
Shed
Shed
Shed
Stone
Iron Meter
HVAC
gravel
reinforced area
gate
Sign
Son. MH
Edge of Road
N82°32'11"W 85.00'
R=1145.14' L=60.28'
N81°30'18"E fence line 193.11'
S13°17'15"E 150.00'
N82°32'11"W 122.00'
S88°01'18"W fence line 144.30'
S82°49'16"W 165.50'
S89°50'11"W 221.18'
S82°49'11"E 285.80'
N7°10'49"E 201.18'
R=1940.08' L=239.27'
Ex. Utility Pole #8
Ex. Utility Pole #9
Ex. Utility Pole #10
Ex. Utility Pole #11
Ex. Utility Pole #12
Ex. Utility Pole #13
Ex. Utility Pole #14
Ex. Utility Pole #15
Ex. Utility Pole #16
Ex. Utility Pole #17
Ex. Utility Pole